DATETIME$$$ TIME$$$	$$PENTABLE$$	DGN	COUNTY	PROJECT NUMBER	SHEET NO.	TOTAL SHEETS
USER			BARTOW/GORDON	NHS-M002-00(789)	47	[illegible]

LEGEND

- TEMPORARY IMPACT ATTENUATOR
- TEMPORARY CONCRETE BARRIER
- WORK AREA

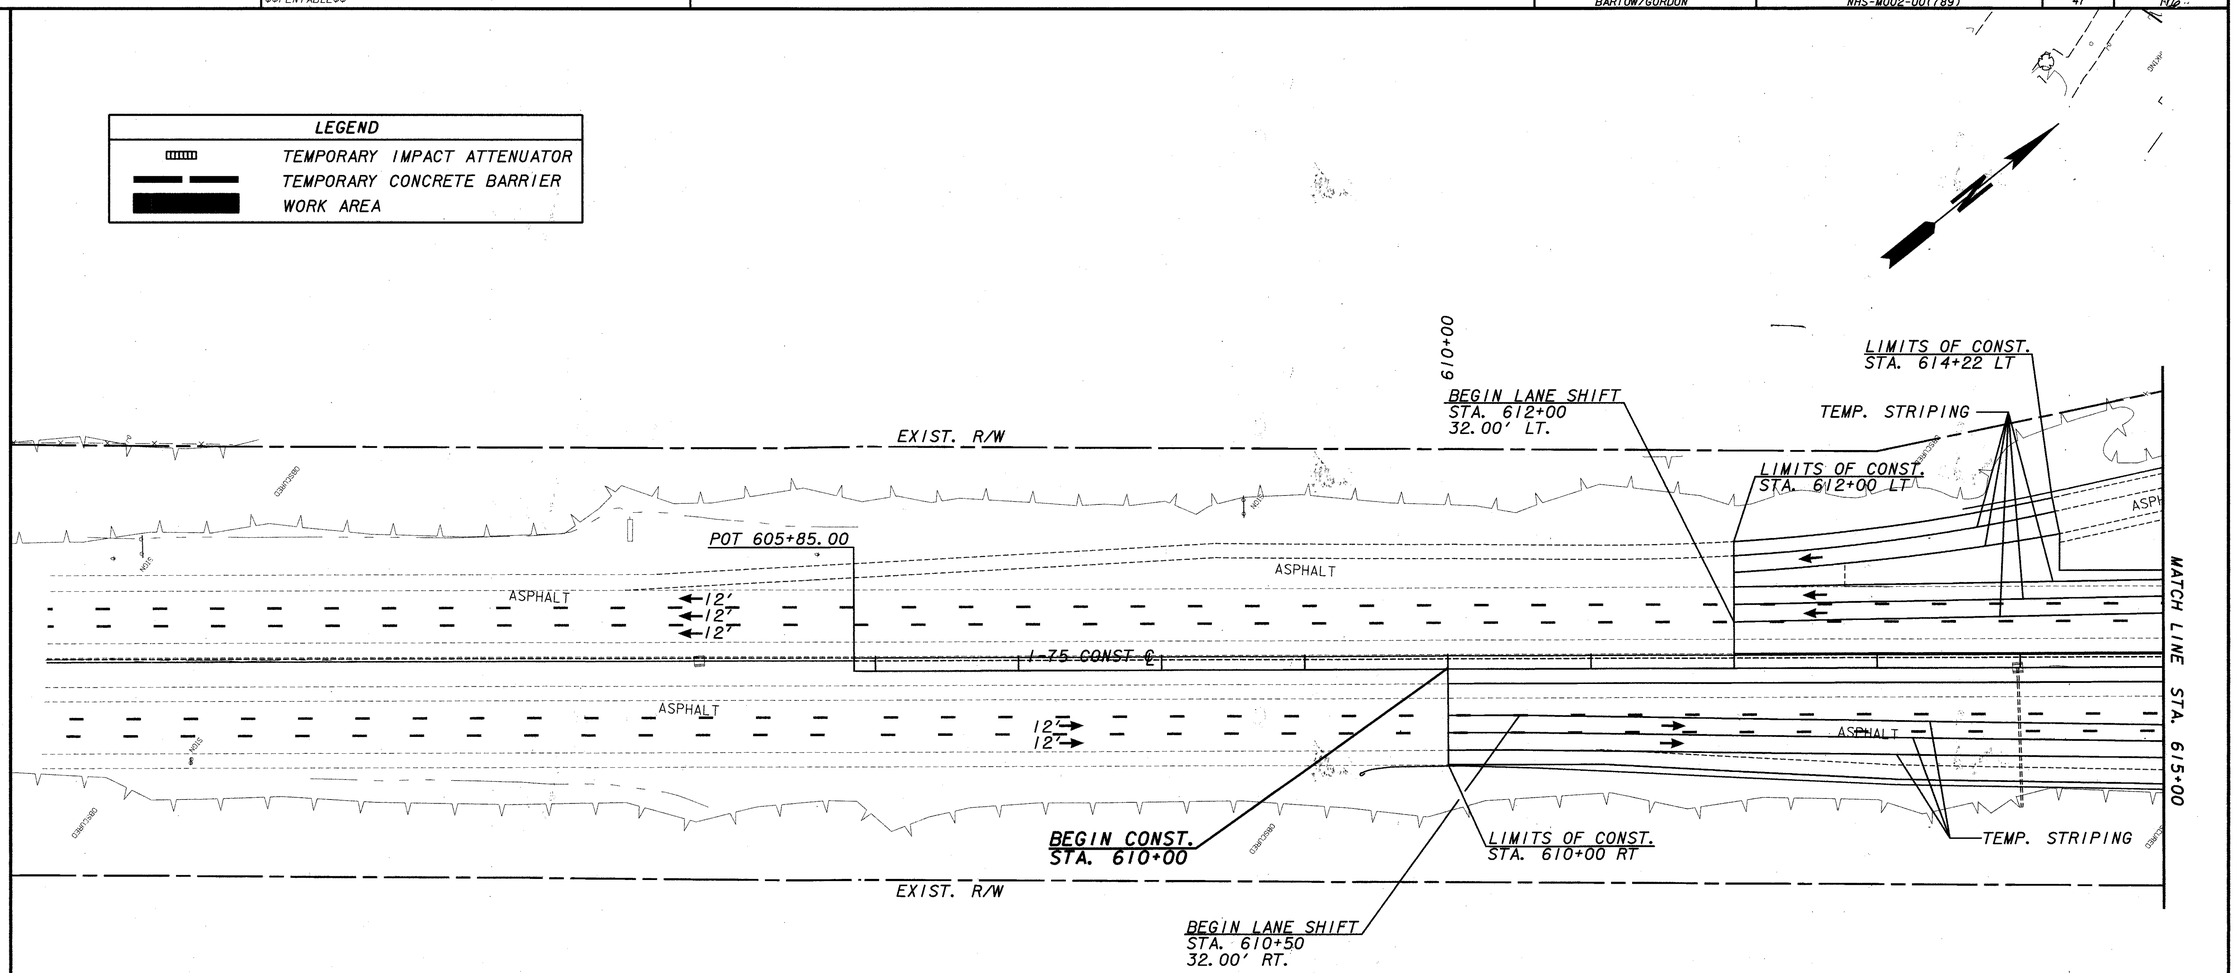

STAGE 1

PROPERTY AND EXISTING R/W LINE	BEGIN LIMIT OF ACCESS.....BLA	
REQUIRED R/W LINE	END LIMIT OF ACCESS.....ELA	
CONSTRUCTION LIMITS	LIMIT OF ACCESS	
EASEMENT FOR CONSTR & MAINTENANCE OF SLOPES	R/W AND LIMIT OF ACCESS	
EASEMENT FOR CONSTR OF SLOPES		
EASEMENT FOR CONSTR OF DRIVES		

J.B. TRIMBLE, INC.
6445 Powers Ferry Road,
Suite 100
Atlanta, GA 30339

SCALE IN FEET
0 50 100 200

REVISION DATES

STATE OF GEORGIA
DEPARTMENT OF TRANSPORTATION
OFFICE: MAINTENANCE

CONSTRUCTION STAGING PLAN

DECK REHABILITATION
BRIDGE No. 5
I-75 OVER SR. 3

DRAWING No. 19-25

GPLN

\\Doyleway\GDF-STRESS\NHS\P1.dgn 06/16/2005 02:06:58 PM