DATETIME$$$	TIME$$$	$$PENTABLE$$	DGN	COUNTY	PROJECT NUMBER	SHEET NO.	TOTAL SHEETS
USER				BARTOW/GORDON	NHS-W002-00(789)	48	116

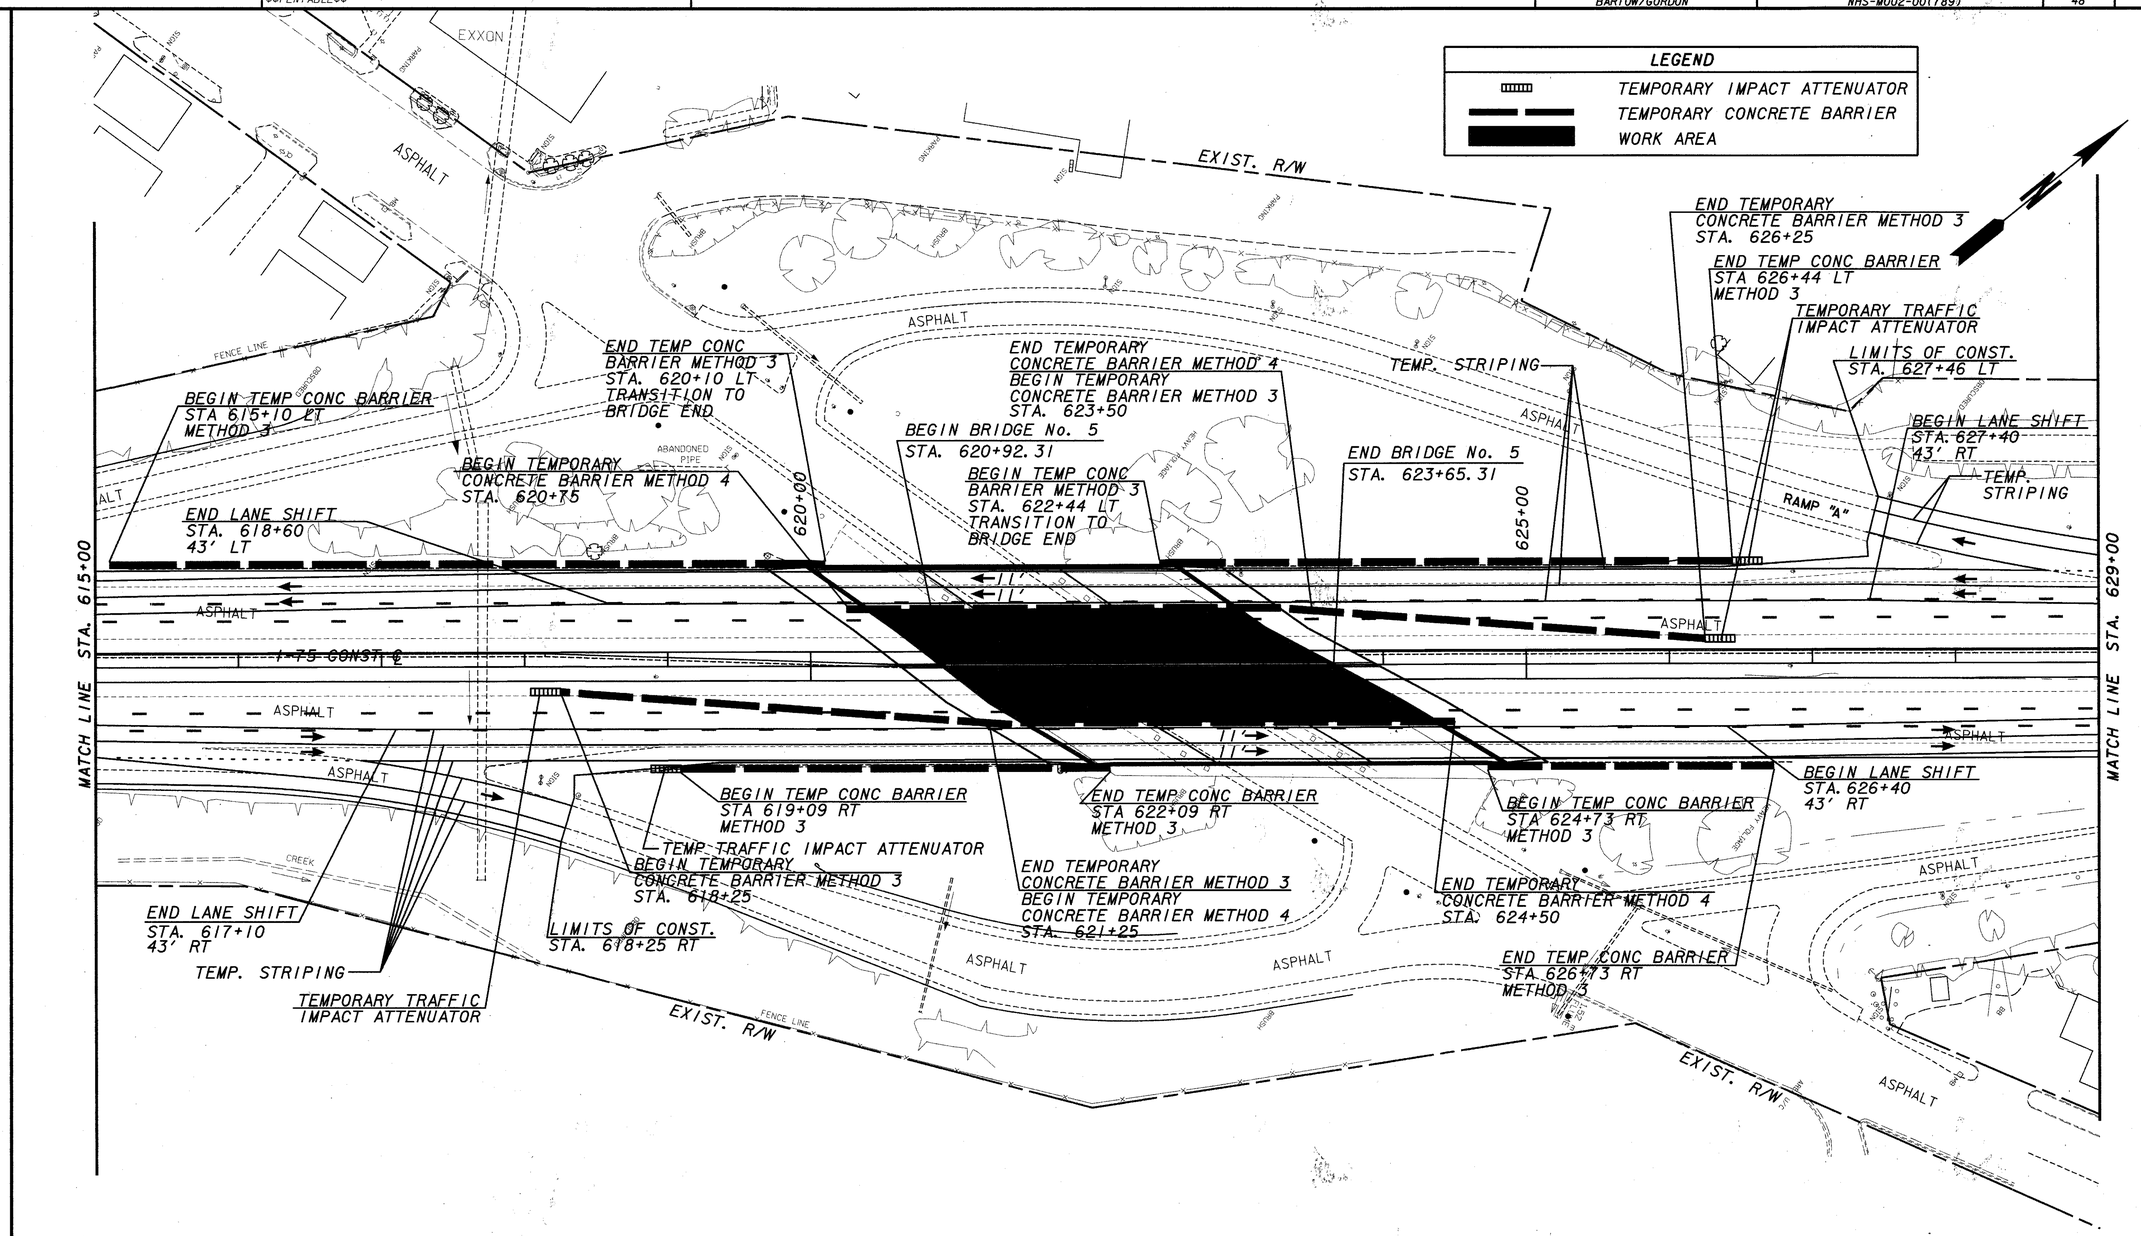

PROPERTY AND EXISTING R/W LINE	BEGIN LIMIT OF ACCESS.....BLA	J.B. TRIMBLE, INC. 6445 Powers Ferry Road, Suite 100 Atlanta, GA 30339	SCALE IN FEET 0 50 100 200
REQUIRED R/W LINE	END LIMIT OF ACCESS.....ELA		
CONSTRUCTION LIMITS	LIMIT OF ACCESS		
EASEMENT FOR CONSTR & MAINTENANCE OF SLOPES	R/W AND LIMIT OF ACCESS		
EASEMENT FOR CONSTR OF SLOPES			
EASEMENT FOR CONSTR OF DRIVES			

REVISION DATES

STATE OF GEORGIA
DEPARTMENT OF TRANSPORTATION
OFFICE: MAINTENANCE

CONSTRUCTION STAGING PLAN

DECK REHABILITATION
BRIDGE No. 5
I-75 OVER SR. 3

DRAWING No. 19-26

GPLH

\\Dgsdwny\GM-STV050\nhs-w002.dgn 06/16/2005 12:36:49 PM