DETAIL OF PROPOSED RESURFACING

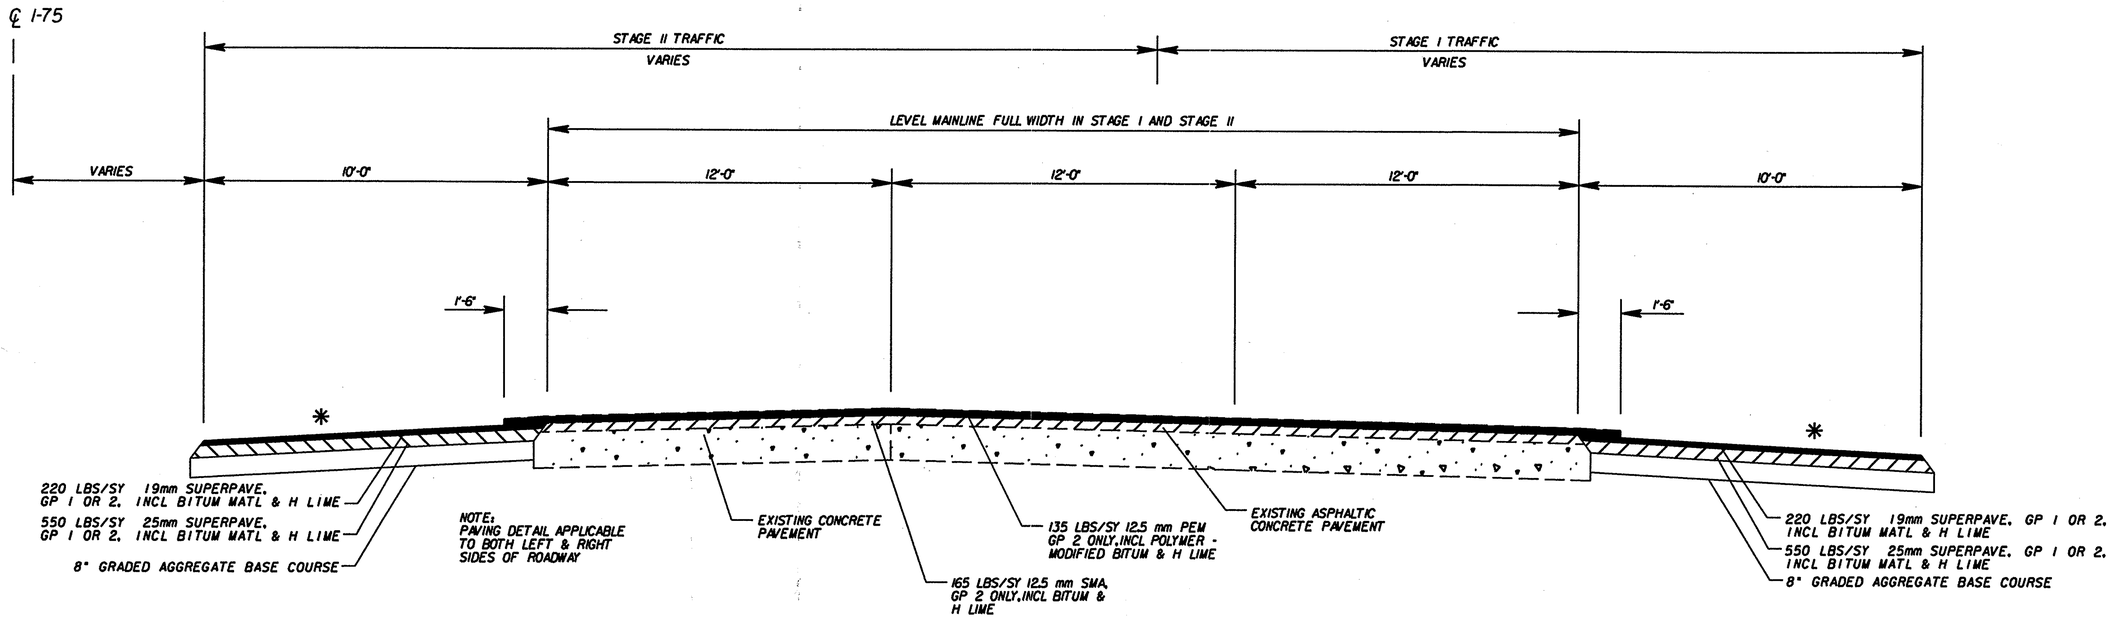

BRIDGE APPROACH SLABS:

- BRIDGE NO. 1 & 3: CONSTRUCT NEW APPROACH SLAB IN ACCORDANCE WITH GDOT STD. 9017R TO MATCH BRIDGE CONSTRUCTION. RESURFACE APPROACH SLABS WITH 135 LBS/SY 12.5 mm PEM GP 2 ONLY, INCL POLYMER - MODIFIED BITUM & H LIME.
- BRIDGE NO. 2, 4 & 5: RESURFACE APPROACH SLABS WITH 135 LBS/SY 12.5 mm PEM GP 2 ONLY, INCL POLYMER - MODIFIED BITUM & H LIME TO MATCH BRIDGE CONSTRUCTION.

ASPHALT: DESIGN LEVEL D

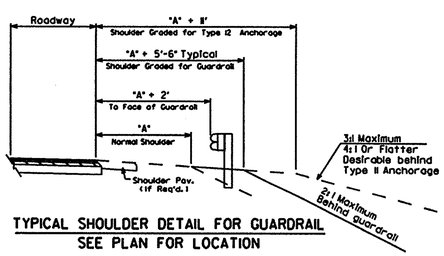

TYPICAL SHOULDER DETAIL FOR GUARDRAIL
SEE PLAN FOR LOCATION

STAGE 1

OVERLAY MAINLINE WITH 30 LBS/SY RECYCLED ASPH CONC LEVELING, INCL BITUM & H LIME

RECONSTRUCT OUTSIDE SHOULDER WITH 220 LBS/SY 19mm SUPERPAVE, GP 1 OR 2, INCL BITUM MATL & H LIME AND 550 LBS/SY 25mm SUPERPAVE, GP 1 OR 2, INCL BITUM MATL & H LIME

BRIDGE NO. 1
STA 469+00 TO STA 492+00 RT
STA 472+00 TO STA 495+00 LT

BRIDGE NO. 2
STA 536+29 TO STA 560+00 RT
STA 538+00 TO STA 561+00 LT

BRIDGE NO. 3
STA 598+50 TO STA 623+50 RT
STA 601+00 TO STA 626+00 LT

BRIDGE NO. 4
STA 630+00 TO STA 654+00 RT
STA 631+50 TO STA 655+50 LT

BRIDGE NO. 5
STA 659+00 TO STA 682+00 RT
STA 661+50 TO STA 684+00 LT

STAGE 2

OVERLAY MAINLINE WITH 30 LBS/SY RECYCLED ASPH CONC LEVELING, INCL BITUM & H LIME

RECONSTRUCT INSIDE SHOULDER WITH 220 LBS/SY 19mm SUPERPAVE, GP 1 OR 2, INCL BITUM MATL & H LIME AND 550 LBS/SY 25mm SUPERPAVE, GP 1 OR 2, INCL BITUM MATL & H LIME

FINISHING STAGE

MILL TOP LIFT OF EXISTING PEM, SMA AND LEVELING PLACED FOR STAGING ALONG MAINLINE, AVG DEPTH APPROX 2 1/2 INCHES

* MILL INSIDE SHOULDERS (AVG DEPTH APPROX 2 1/4 INCHES)

* MILL OUTSIDE SHOULDERS (AVG DEPTH APPROX 2 INCHES)

INLAY MAINLINE WITH 165 LBS/SY 12.5 mm SMA

* OVERLAY SHOULDRS WITH 165 LBS/SY 12.5 mm SUPERPAVE (DESIGN LEVEL A)

OVERLAY MAINLINE PAVEMENT, LAPPING ONTO SHOULDER, WITH 135 LBS/SY 12.5 mm PEM PAVEMENT.

CONSTRUCT INDENTATION RUMBLE STRIPS - GROUND IN PLACE (CONTINUOUS)

J.B. TRIMBLE, INC.
6445 Powers Ferry Road,
Suite 100
Atlanta, GA 30339

REVISION DATES		
3/7/06		

STATE OF GEORGIA
DEPARTMENT OF TRANSPORTATION
OFFICE: MAINTENANCE

TYPICAL SECTIONS

DRAWING No. 5-01

GPLM