DATETIME$$$ _USER_	TIME$$$ $$PENTABLE$$	DGN	COUNTY	PROJECT NUMBER	SHEET NO.	TOTAL SHEETS
			CATOOSA	CSNHS-M002-00(790)	21	125

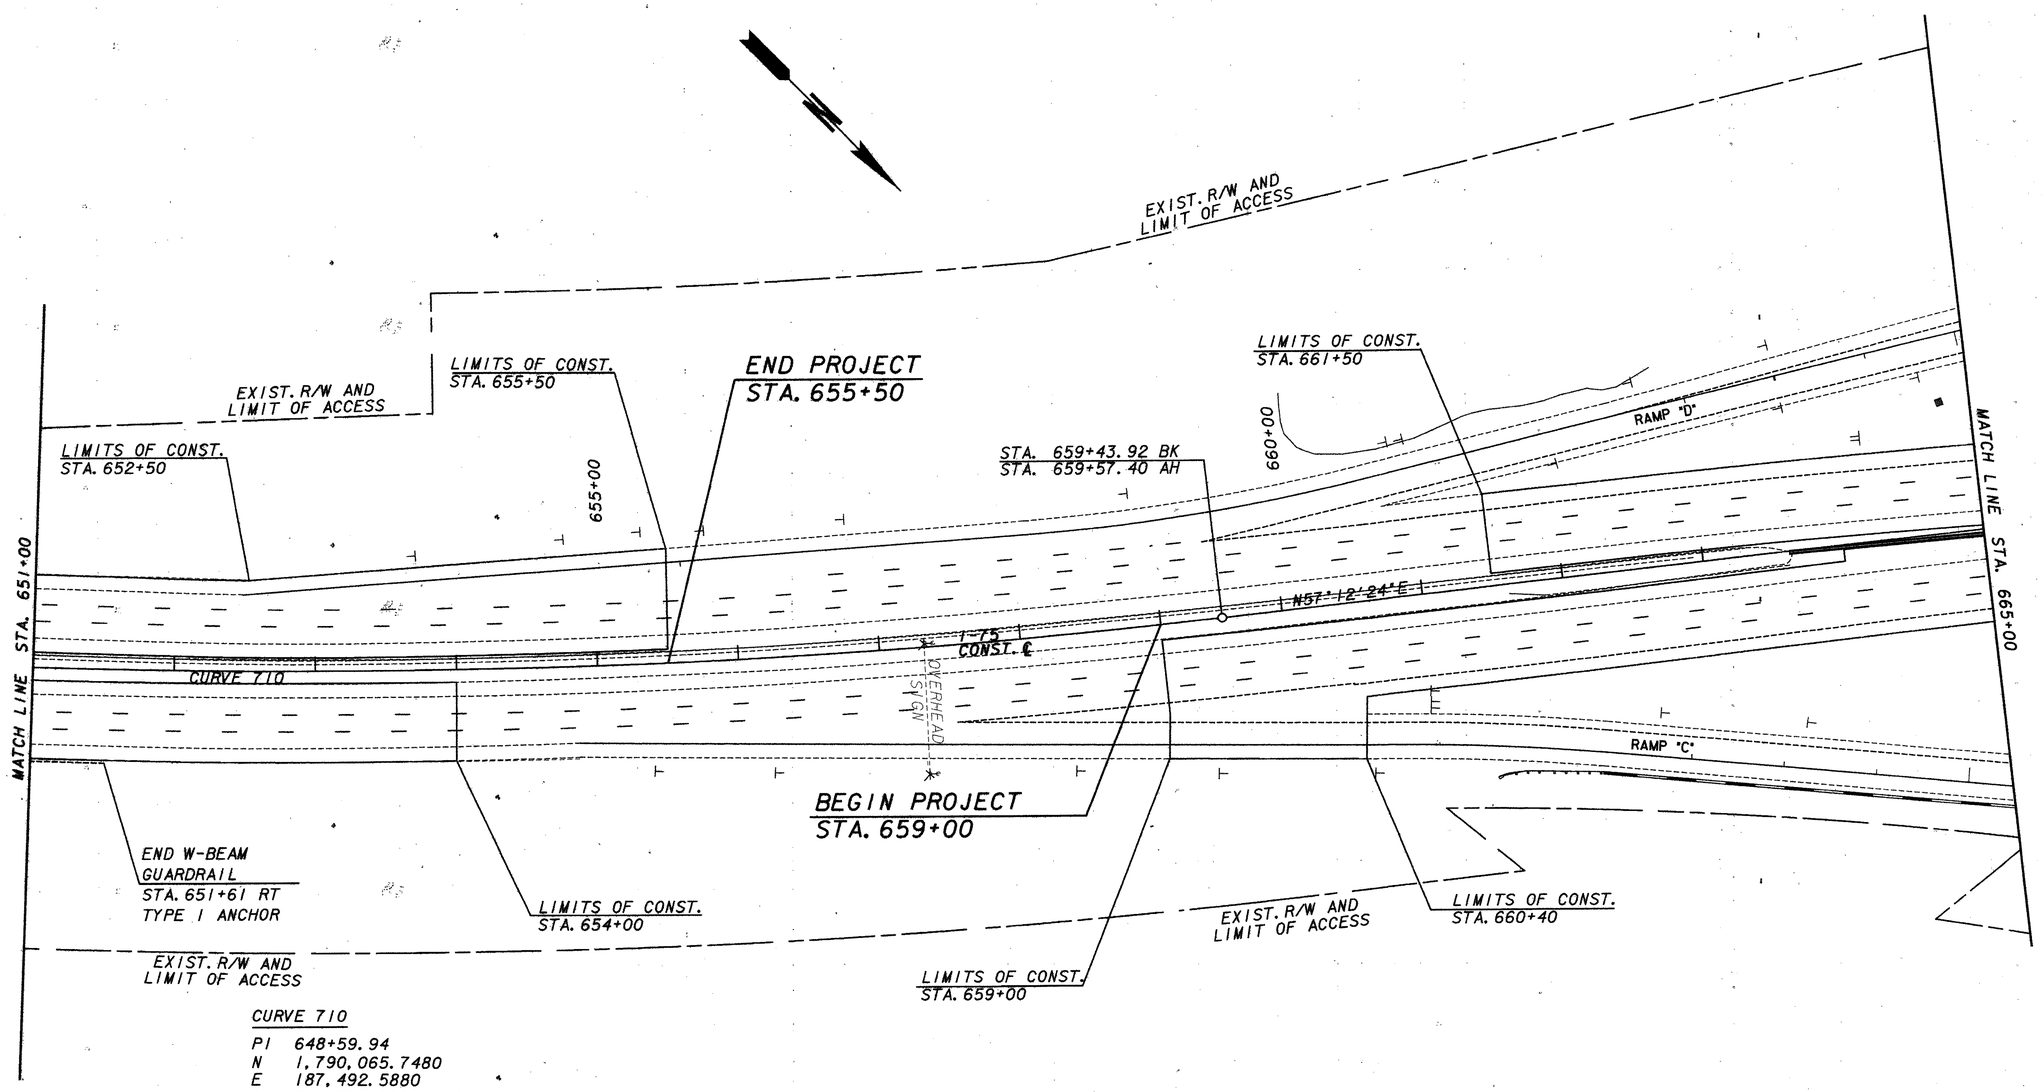

CURVE 710

PI	648+59.94
N	1,790,065.7480
E	187,492.5880
Δ	21° 57′ 08″ (LT)
D	1° 00′ 00″
R	5,729.58
Lc	2,195.22
T	1,111.24

PROPERTY AND EXISTING R/W LINE
REQUIRED R/W LINE
CONSTRUCTION LIMITS
EASEMENT FOR CONSTR & MAINTENANCE OF SLOPES
EASEMENT FOR CONSTR OF SLOPES
EASEMENT FOR CONSTR OF DRIVES

BEGIN LIMIT OF ACCESS.....BLA
END LIMIT OF ACCESS.....ELA
LIMIT OF ACCESS
R/W AND LIMIT OF ACCESS

J.B. TRIMBLE, INC.
6445 Powers Ferry Road,
Suite 100
Atlanta, GA 30339

SCALE IN FEET
0 50 100 200

REVISION DATES

STATE OF GEORGIA
DEPARTMENT OF TRANSPORTATION
OFFICE: MAINTENANCE
CONSTRUCTION PLAN

BRIDGE No. 4
I-75 OVER
(M-1136) C.R. 10

DRAWING No. 13-11