| DATETIME$$$ TIME$$$ _USER_ | $$PENTABLE$$ | $DGN$ | COUNTY | PROJECT NUMBER | SHEET NO. | TOTAL SHEETS |
|---|---|---|---|---|---|---|
| | | | CATOOSA | CSNHS-M002-00(790) | 22 | 125 |

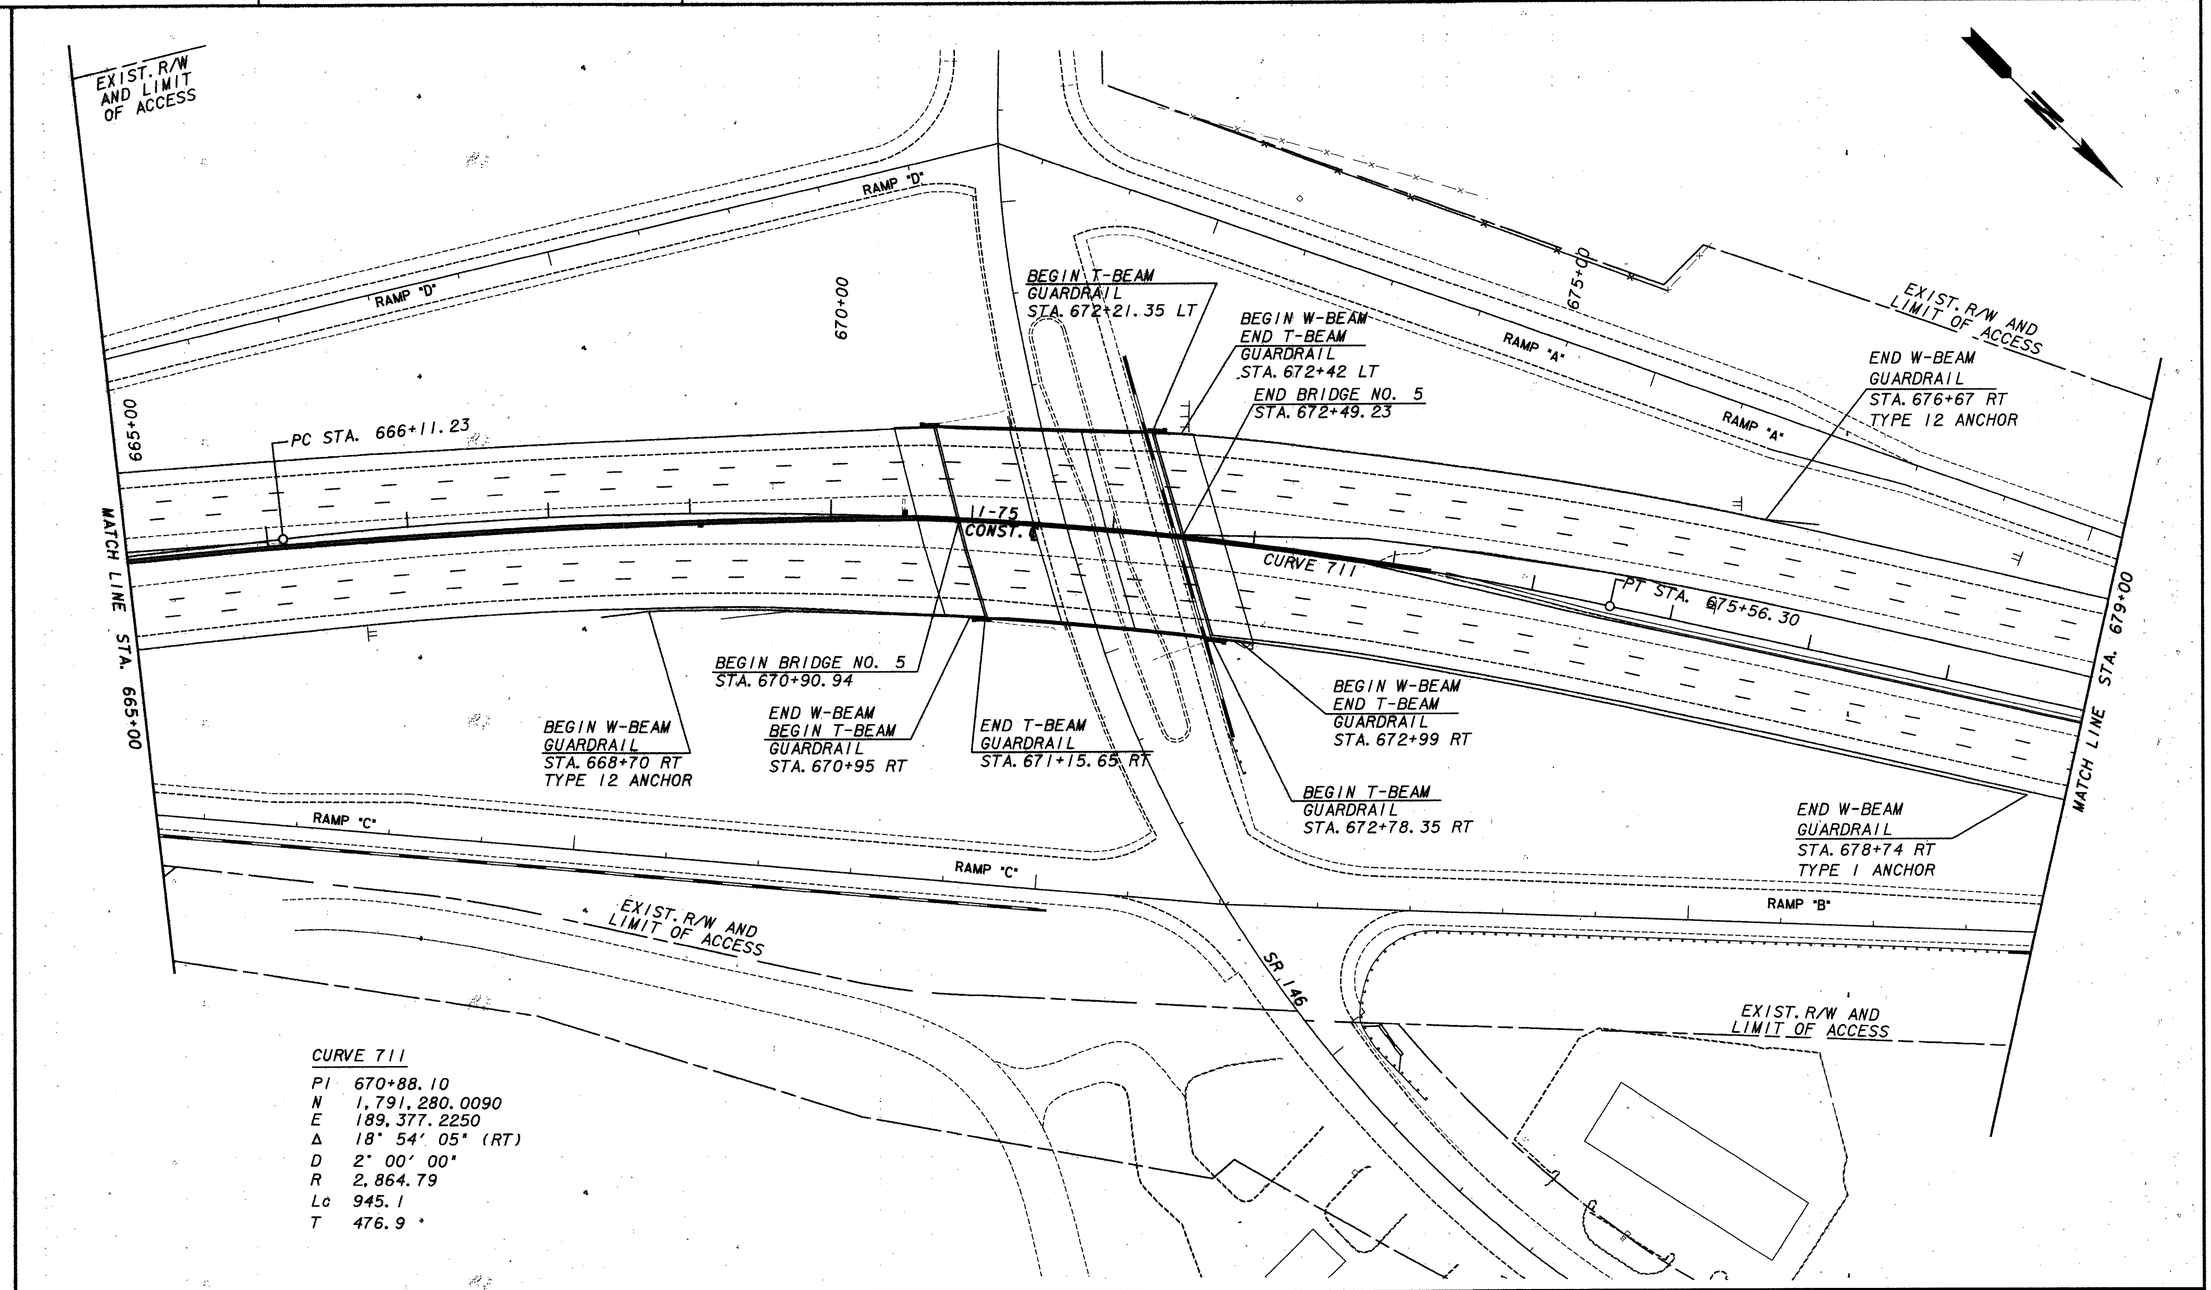


PROPERTY AND EXISTING R/W LINE
REQUIRED R/W LINE
CONSTRUCTION LIMITS
EASEMENT FOR CONSTR & MAINTENANCE OF SLOPES
EASEMENT FOR CONSTR OF SLOPES
EASEMENT FOR CONSTR OF DRIVES

BEGIN LIMIT OF ACCESS.....BLA
END LIMIT OF ACCESS.....ELA
LIMIT OF ACCESS
R/W AND LIMIT OF ACCESS

JBT J.B. TRIMBLE, INC.
6445 Powers Ferry Road, Suite 100
Atlanta, GA 30339

SCALE IN FEET
0 50 100 200

REVISION DATES

STATE OF GEORGIA
DEPARTMENT OF TRANSPORTATION
OFFICE: MAINTENANCE

# CONSTRUCTION PLAN

BRIDGE No. 5
I-75 OVER SR 146

DRAWING No. 13-12

GPW