LEGEND	
	TEMPORARY IMPACT ATTENUATOR
	TEMPORARY CONCRETE BARRIER
	WORK AREA

STAGE 1

1. OVERLAY MAINLINE WITH LEVELING COURSE.
2. RECONSTRUCT OUTSIDE SHOULDER.
3. PLACE TEMPORARY BARRIER AND TEMPORARY STRIPING. MAINTAIN TWO LANES OF TRAFFIC IN EACH DIRECTION.
4. PERFORM BRIDGE, APPROACH SLAB AND GUARDRAIL WORK.
5. REMOVE TEMPORARY BARRIER.

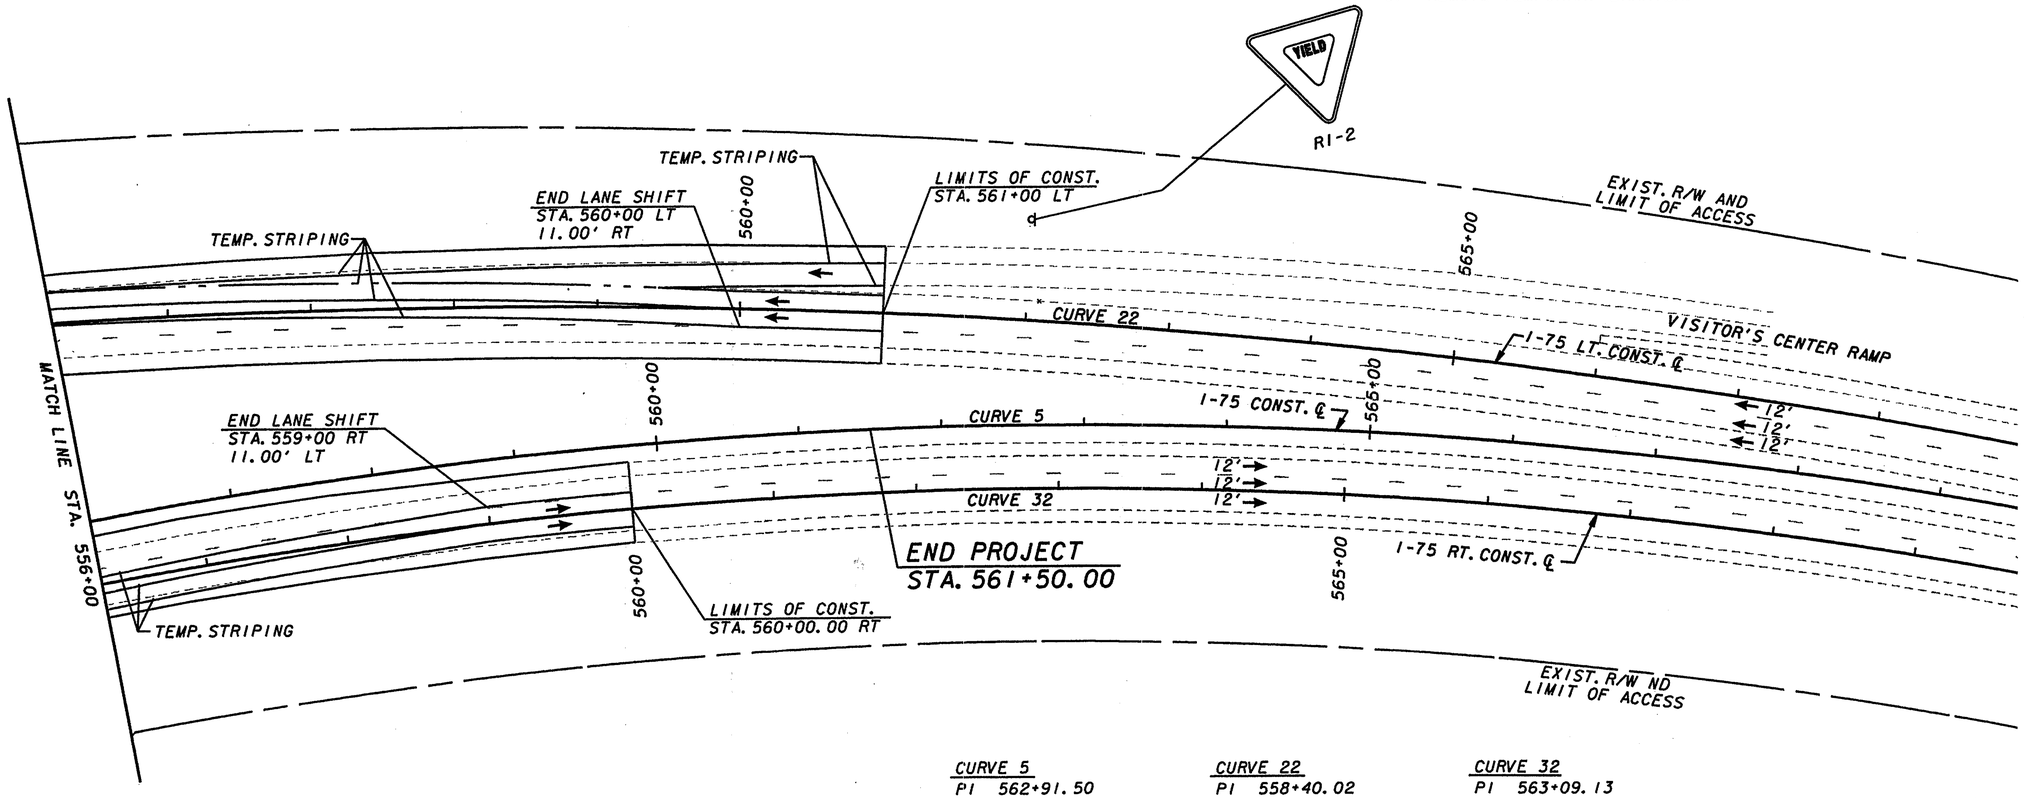

CURVE 5		CURVE 22		CURVE 32	
PI	562+91.50	PI	558+40.02	PI	563+09.13
N	1,799,709.8772	N	1,799,314.1187	N	1,799,741.5428
E	199,008.1326	E	199,177.8640	E	199,040.7956
Δ	29° 37' 21" (RT)	Δ	29° 37' 21" (RT)	Δ	29° 37' 21" (RT)
D	1° 30' 00"	D	1° 00' 00"	D	1° 31' 03"
R	3,819.72	R	5,729.58	R	3,775.67
Lc	1,974.83	Lc	2,962.25	Lc	1,952.06
T	1,010.02	T	1,515.02	T	998.37

STAGE 1

PROPERTY AND EXISTING R/W LINE
REQUIRED R/W LINE
CONSTRUCTION LIMITS
EASEMENT FOR CONSTR & MAINTENANCE OF SLOPES
EASEMENT FOR CONSTR OF SLOPES
EASEMENT FOR CONSTR OF DRIVES

BEGIN LIMIT OF ACCESS.....BLA
END LIMIT OF ACCESS.....ELA
LIMIT OF ACCESS
R/W AND LIMIT OF ACCESS

JBT J.B. TRIMBLE, INC.
6445 Powers Ferry Road,
Suite 100
Atlanta, GA 30339

SCALE IN FEET
0 50 100 200

REVISION DATES		
3/7/06		

STATE OF GEORGIA
DEPARTMENT OF TRANSPORTATION
OFFICE: MAINTENANCE

CONSTRUCTION STAGING PLAN

BRIDGE No. 2
I-75 OVER (M-1137)
THREE NOTCH ROAD

DRAWING No. 19-09