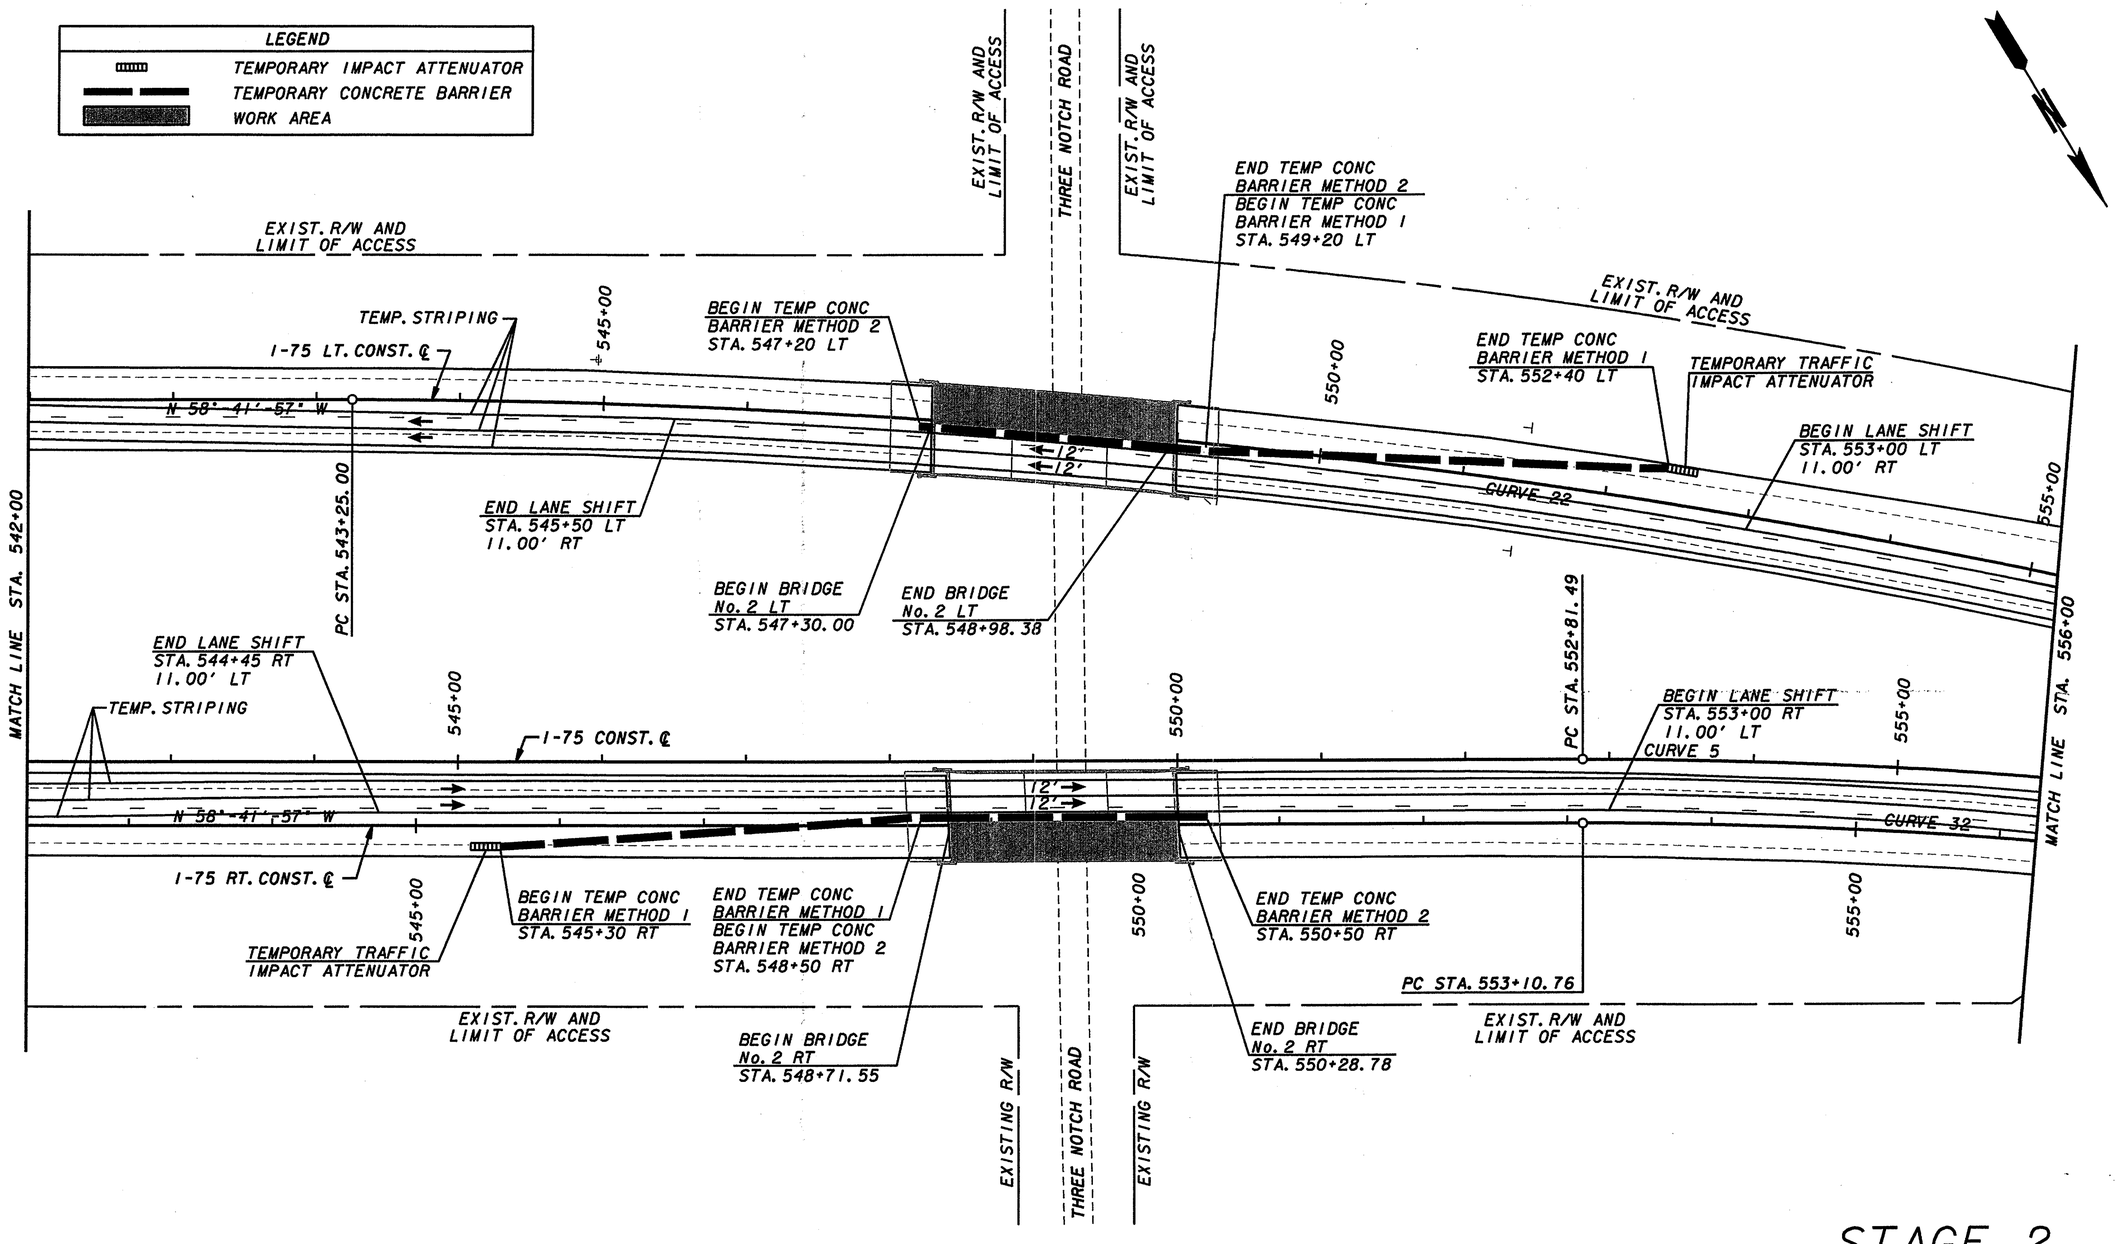

STAGE 2

PROPERTY AND EXISTING R/W LINE	
REQUIRED R/W LINE	
CONSTRUCTION LIMITS	—C— —F—
EASEMENT FOR CONSTR & MAINTENANCE OF SLOPES	
EASEMENT FOR CONSTR OF SLOPES	
EASEMENT FOR CONSTR OF DRIVES	

BEGIN LIMIT OF ACCESS.....BLA
END LIMIT OF ACCESS.....ELA
LIMIT OF ACCESS
R/W AND LIMIT OF ACCESS

J.B. TRIMBLE, INC.
6445 Powers Ferry Road,
Suite 100
Atlanta, GA 30339

SCALE IN FEET
0 50 100 200

REVISION DATES
3/7/06

STATE OF GEORGIA
DEPARTMENT OF TRANSPORTATION
OFFICE: MAINTENANCE

CONSTRUCTION STAGING PLAN

BRIDGE No. 2
I-75 OVER (M-1137)
THREE NOTCH ROAD

DRAWING No.
19-11

GPLM