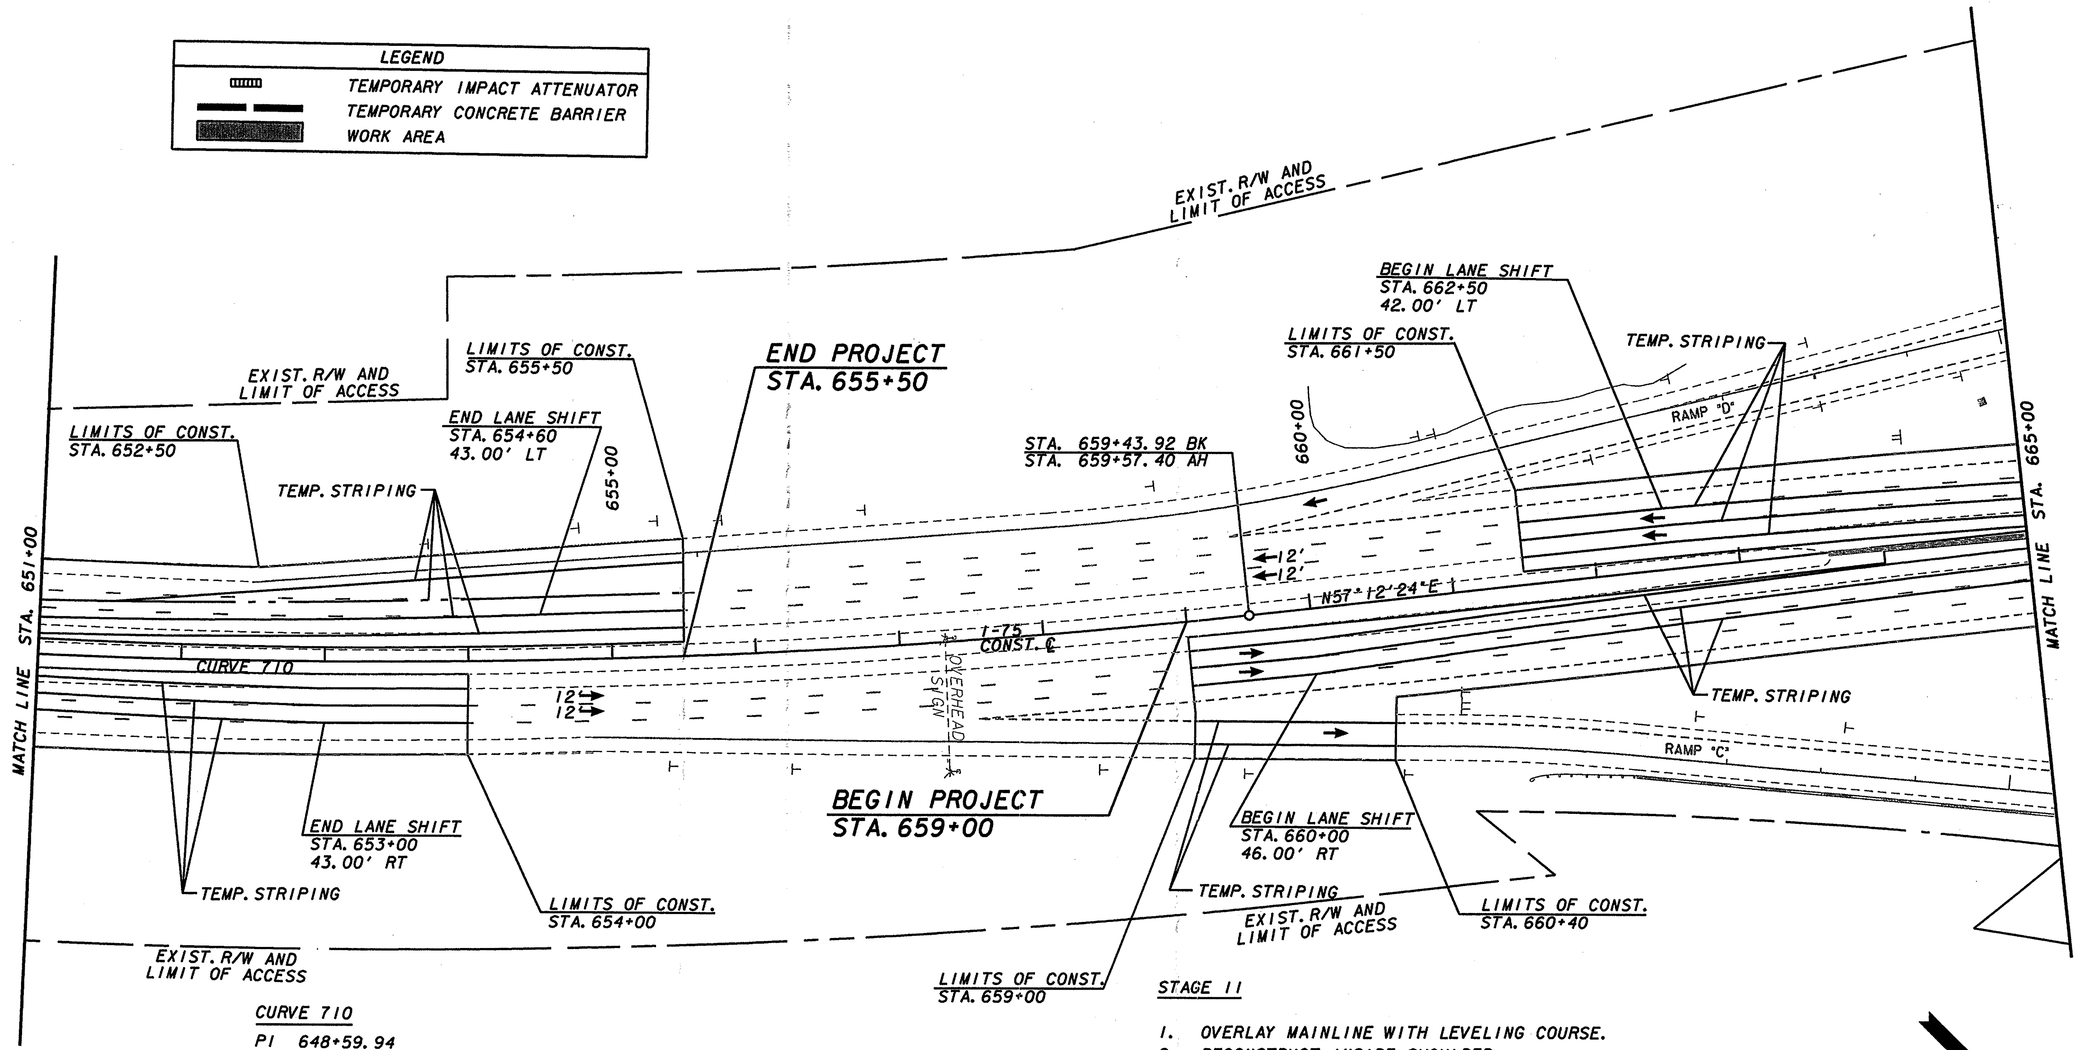


CURVE 710

| | |
|---|---|
| PI | 648+59.94 |
| N | 1,790,065.7480 |
| E | 187,492.5880 |
| Δ | 21° 57' 08" (LT) |
| D | 1° 00' 00" |
| R | 5,729.58 |
| Lc | 2,195.22 |
| T | 1,111.24 |

STAGE 11

1. OVERLAY MAINLINE WITH LEVELING COURSE.
2. RECONSTRUCT INSIDE SHOULDER.
3. PLACE TEMPORARY BARRIER AND TEMPORARY STRIPING. MAINTAIN TWO LANES OF TRAFFIC IN EACH DIRECTION.
4. PERFORM BRIDGE, APPROACH SLAB AND GUARDRAIL WORK.
5. REMOVE TEMPORARY BARRIER.

NOTES: FOR FINISHING STAGE, SEE TYPICAL SECTION.
SEE SPECIAL PROVISIONS FOR TRAFFIC CONTROL.

# STAGE 2

PROPERTY AND EXISTING R/W LINE
REQUIRED R/W LINE
CONSTRUCTION LIMITS
EASEMENT FOR CONSTR & MAINTENANCE OF SLOPES
EASEMENT FOR CONSTR OF SLOPES
EASEMENT FOR CONSTR OF DRIVES

BEGIN LIMIT OF ACCESS.....BLA
END LIMIT OF ACCESS.....ELA
LIMIT OF ACCESS
R/W AND LIMIT OF ACCESS

J.B. TRIMBLE, INC.
6445 Powers Ferry Road,
Suite 100
Atlanta, GA 30339

SCALE IN FEET
0 50 100 200

REVISION DATES
3/7/06

STATE OF GEORGIA
DEPARTMENT OF TRANSPORTATION
OFFICE: MAINTENANCE

**CONSTRUCTION STAGING PLAN**

BRIDGE No. 4
I-75 OVER
(M-1136) C.R. 10

DRAWING No. 19-24