DATETIME$$$ TIME$$$ _USER_	$$PENTABLE$$	DGN	COUNTY	PROJECT NUMBER	SHEET NO.	TOTAL SHEETS
			CATOOSA	CSNHS-M002-00(790)	61	125

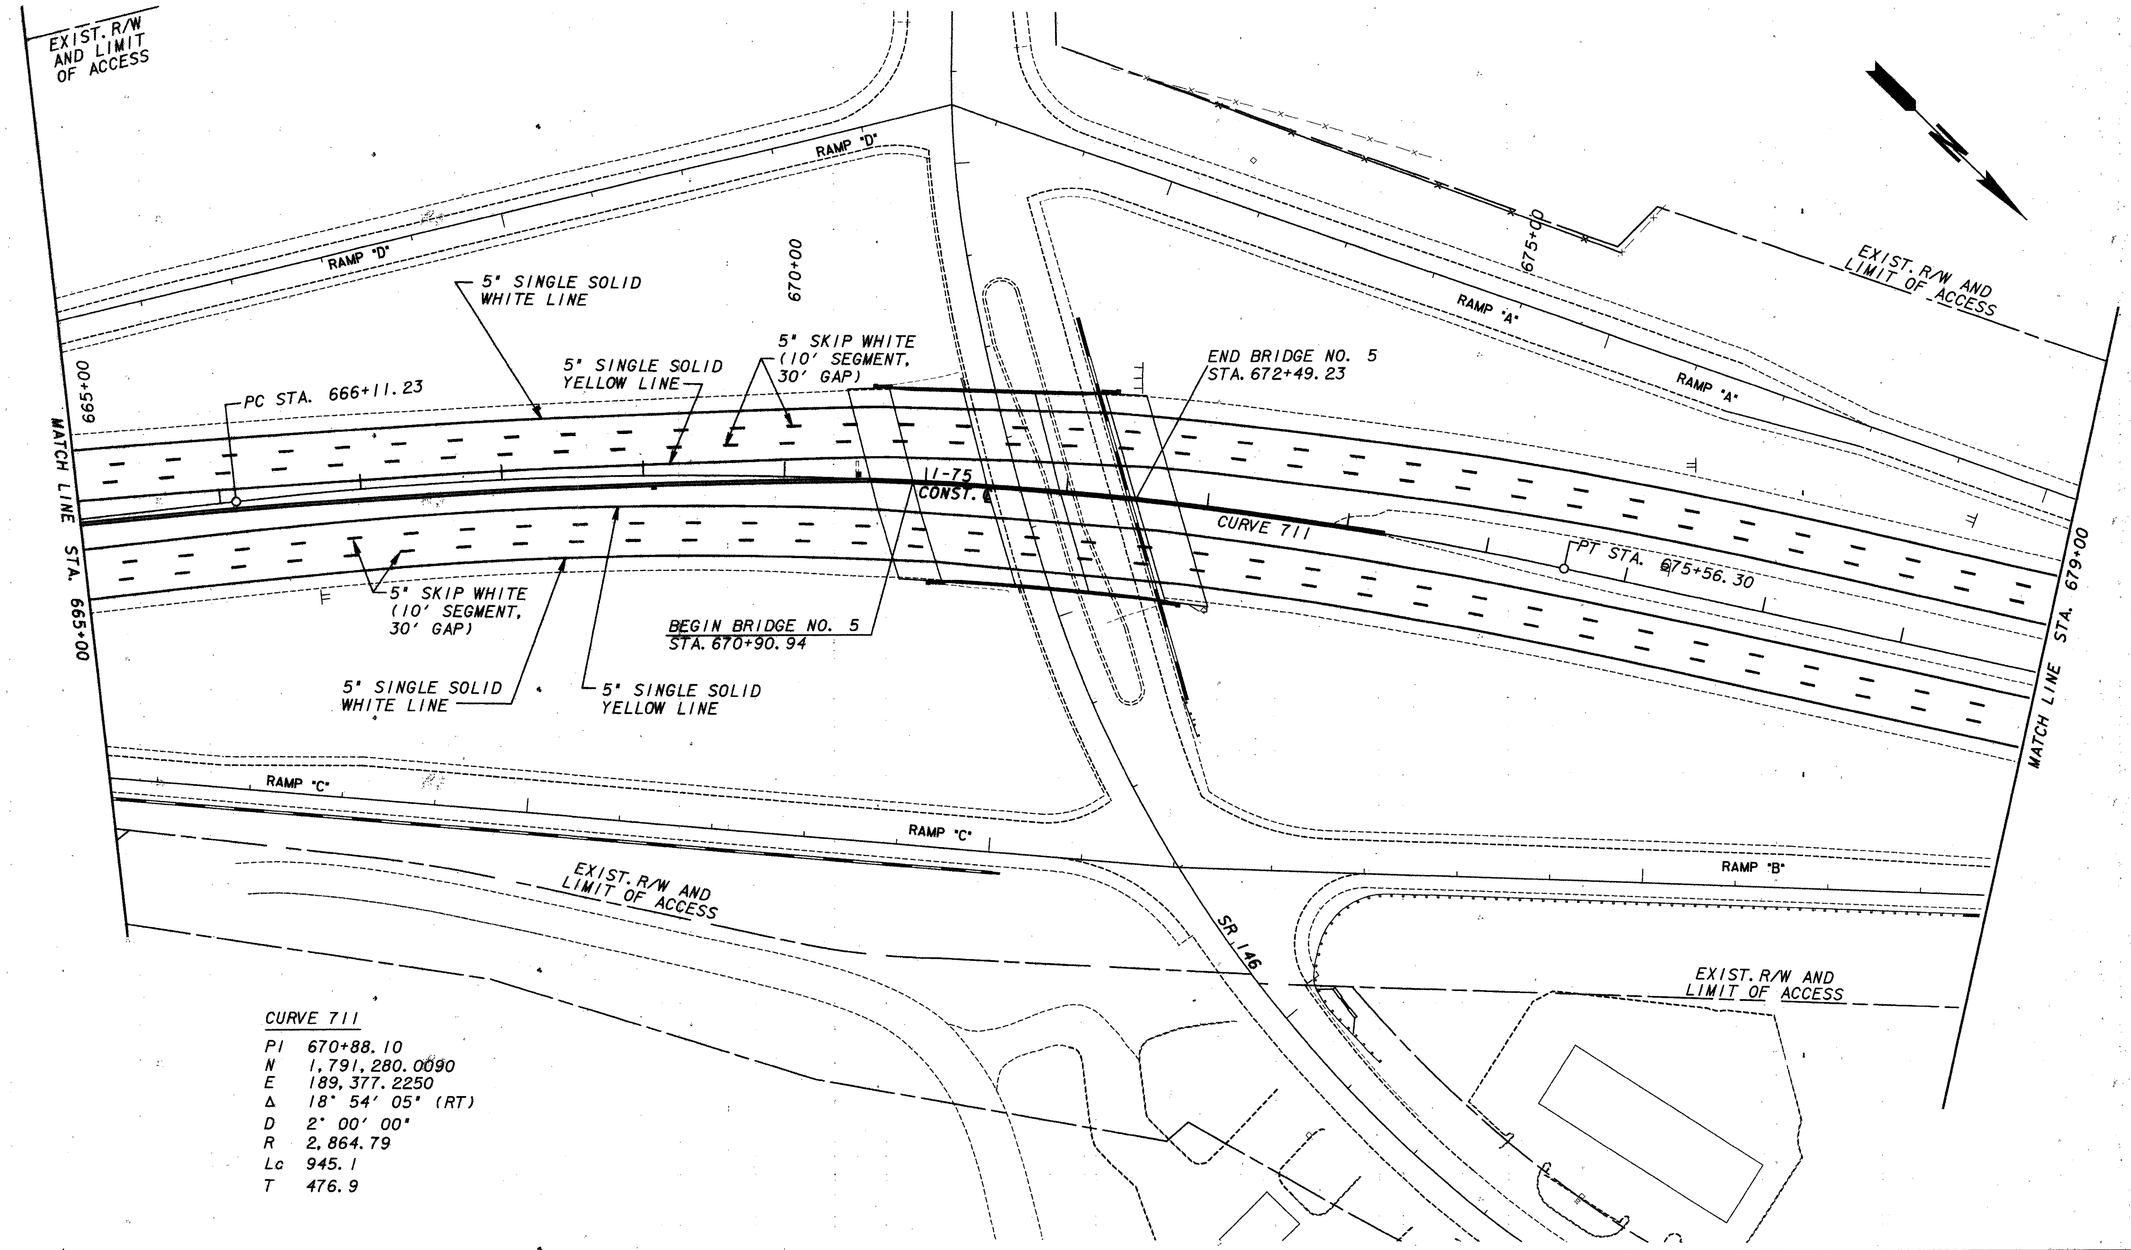

CURVE 711

PI	670+88.10
N	1,791,280.0090
E	189,377.2250
Δ	18° 54' 05" (RT)
D	2° 00' 00"
R	2,864.79
Lc	945.1
T	476.9

PROPERTY AND EXISTING R/W LINE
REQUIRED R/W LINE
CONSTRUCTION LIMITS
EASEMENT FOR CONSTR & MAINTENANCE OF SLOPES
EASEMENT FOR CONSTR OF SLOPES
EASEMENT FOR CONSTR OF DRIVES

BEGIN LIMIT OF ACCESS.....BLA
END LIMIT OF ACCESS.....ELA
LIMIT OF ACCESS
R/W AND LIMIT OF ACCESS

J.B. TRIMBLE, INC.
6445 Powers Ferry Road,
Suite 100
Atlanta, GA 30339

SCALE IN FEET
0 50 100 200

REVISION DATES

STATE OF GEORGIA
DEPARTMENT OF TRANSPORTATION
OFFICE: MAINTENANCE

SIGNING AND MARKING PLANS

BRIDGE No. 5
I-75 OVER SR 146

DRAWING No. 26-12