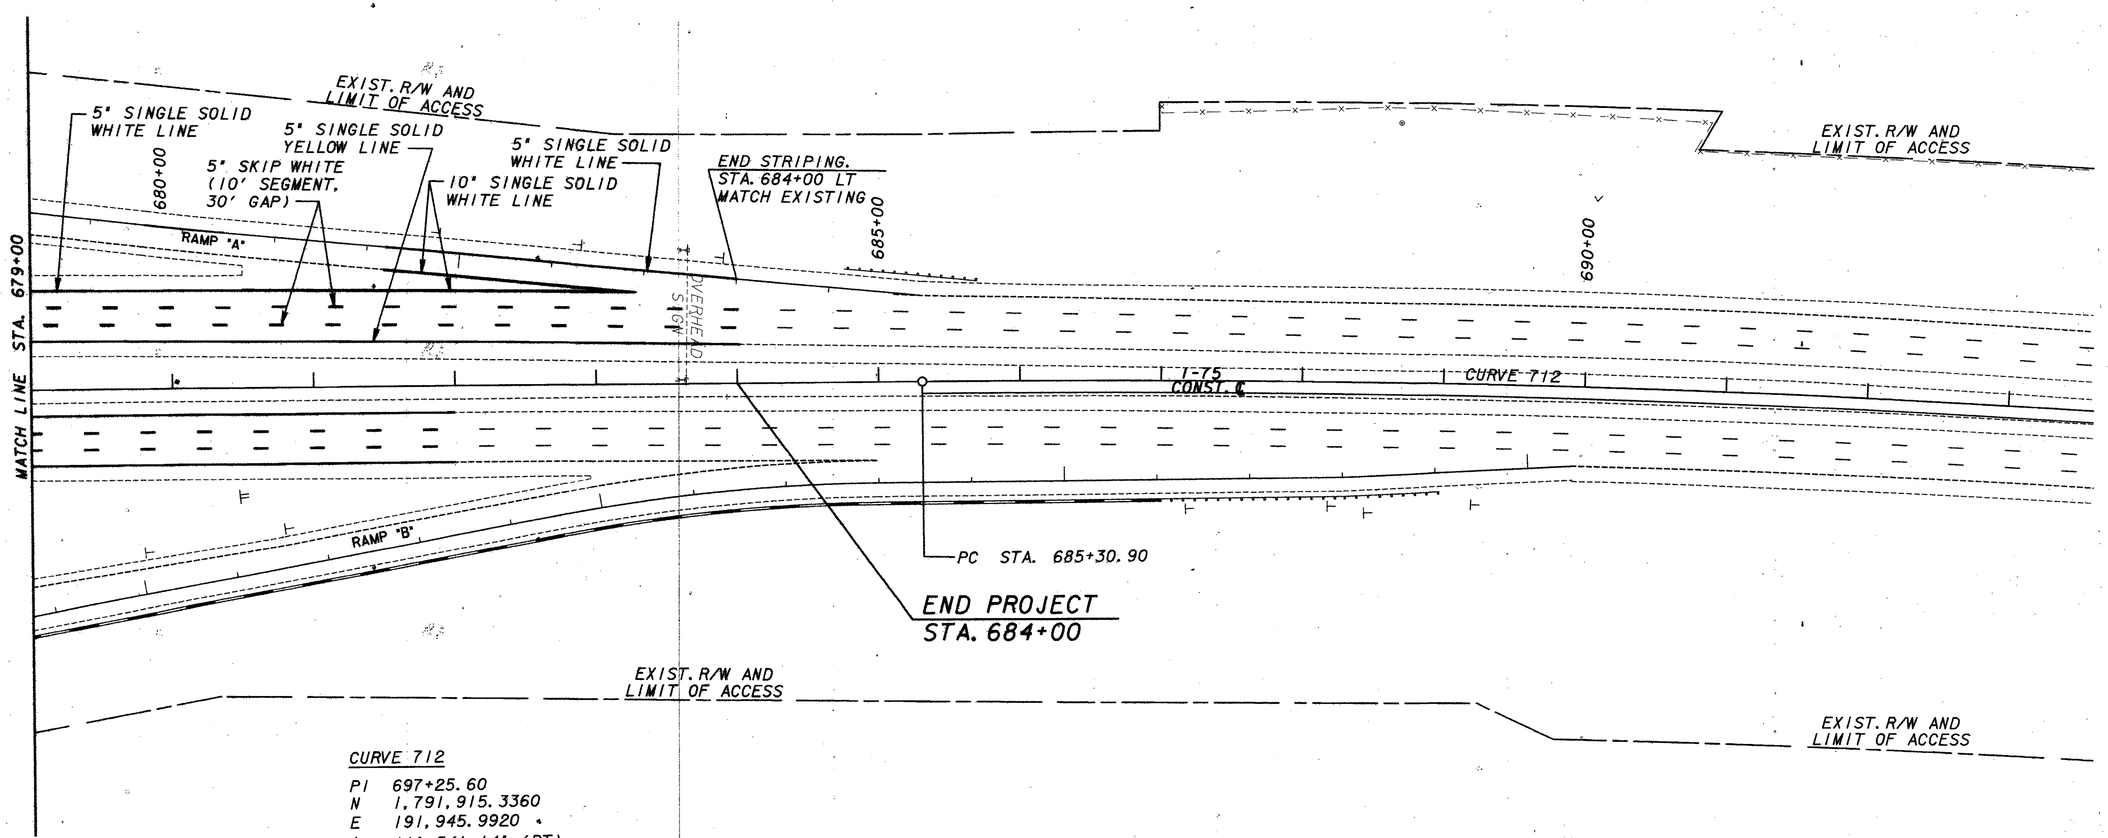

CURVE 712

PI	697+25.60
N	1,791,915.3360
E	191,945.9920
Δ	11° 54' 14" (RT)
D	0° 30' 00"
R	11,459.16
Lc	2,380.80
T	1,194.70

PROPERTY AND EXISTING R/W LINE
REQUIRED R/W LINE
CONSTRUCTION LIMITS
EASEMENT FOR CONSTR & MAINTENANCE OF SLOPES
EASEMENT FOR CONSTR OF SLOPES
EASEMENT FOR CONSTR OF DRIVES

BEGIN LIMIT OF ACCESS.....BLA
END LIMIT OF ACCESS.....ELA
LIMIT OF ACCESS
R/W AND LIMIT OF ACCESS

J.B. TRIMBLE, INC.
6445 Powers Ferry Road,
Suite 100
Atlanta, GA 30339

SCALE IN FEET
0 50 100 200

REVISION DATES

STATE OF GEORGIA
DEPARTMENT OF TRANSPORTATION
OFFICE: MAINTENANCE

SIGNING AND MARKING PLANS

BRIDGE No. 5
I-75 OVER SR 146

DRAWING No. 26-13