STATE	PROJECT NUMBER	SHEET NO.	TOTAL SHEETS
GA.	CSNHS-M002-00(790)	66	125

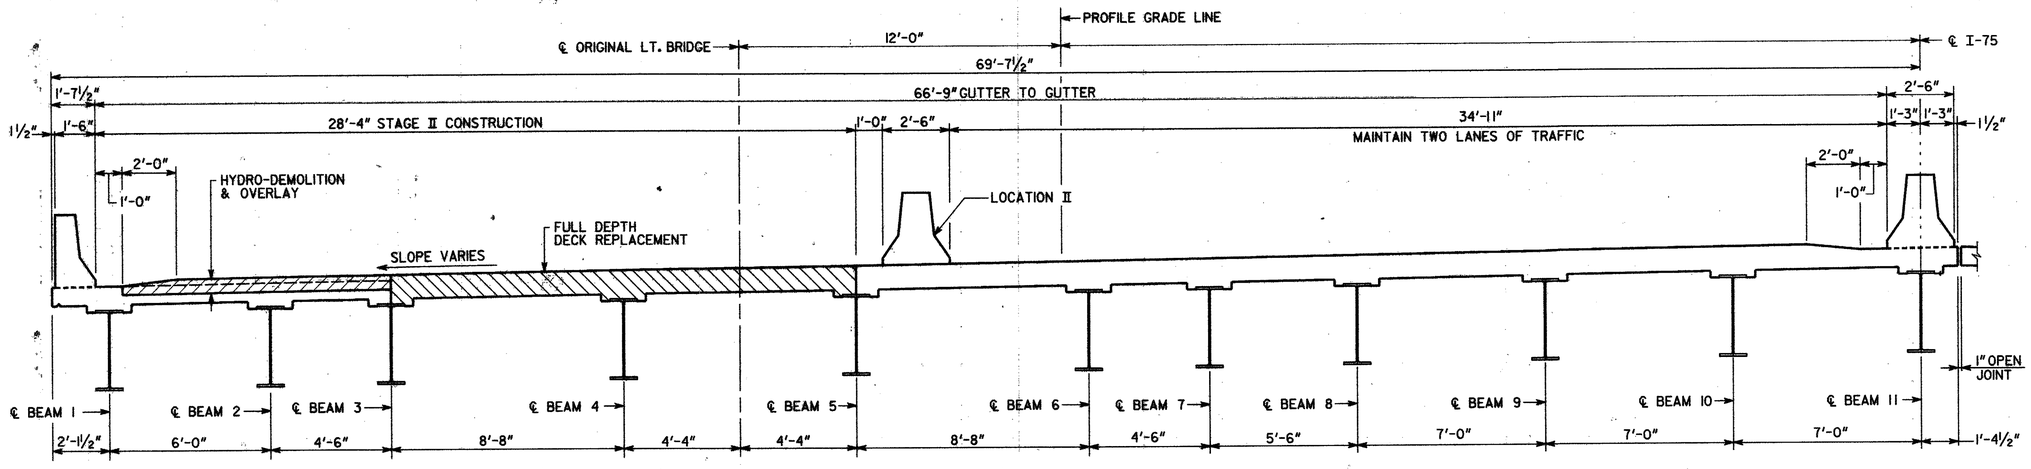

PARTIAL SECTION THRU SLAB

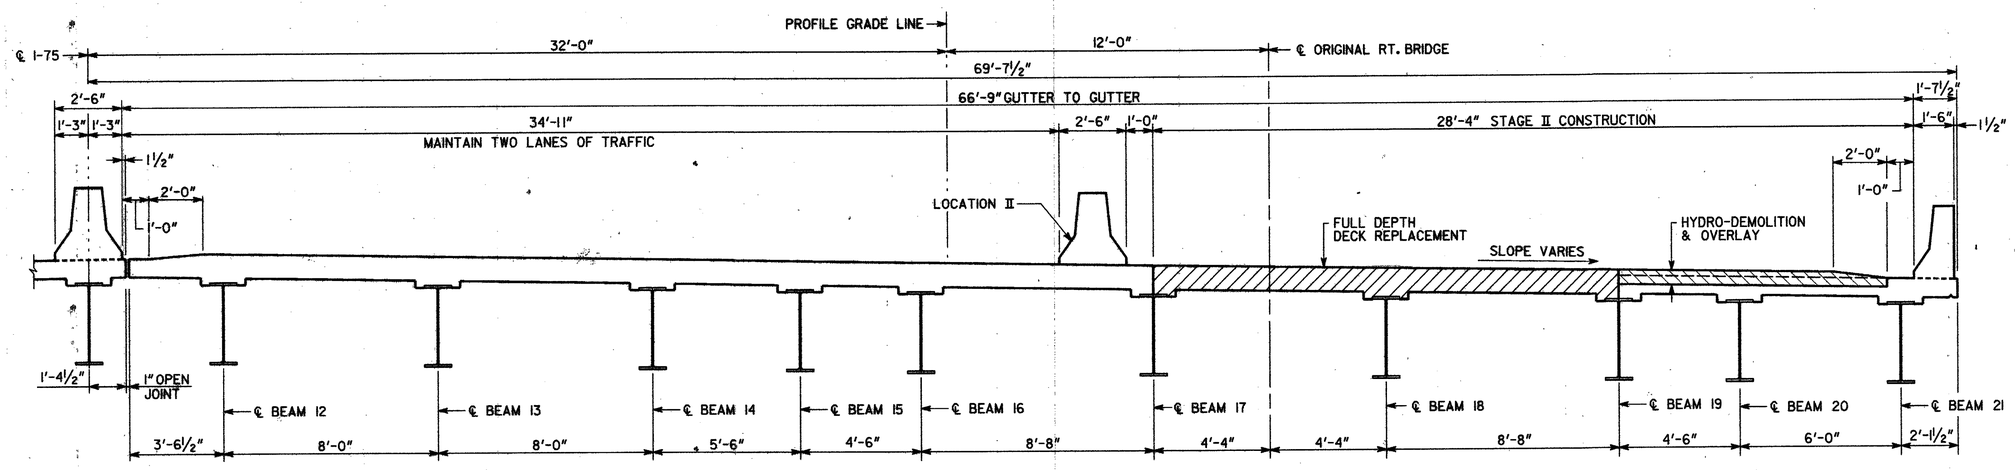

PARTIAL SECTION THRU SLAB

CONSTRUCTION SEQUENCE

STAGE II:

1. PLACE TEMPORARY BARRIER AT LOCATION II. MAINTAIN TWO 11'-0" LANES OF TRAFFIC ON THE LEFT BRIDGE AND TWO 11'-0" LANES OF TRAFFIC ON THE RIGHT BRIDGE.
2. REMOVE PORTIONS OF EXISTING DECK SLAB AS NECESSARY FOR STAGE II CONSTRUCTION.
3. CONSTRUCT STAGE II DECK SLAB, DIAPHRAGMS, EDGEBEAMS AND BACKWALL HEADERS.
4. PERFORM HYDRO-DEMOLITION AND OVERLAY OF THE REMAINING DECK.
5. SEAL ALL DECK JOINTS.

NOTE: THE ABOVE SEQUENCE SHALL BE COORDINATED WITH ROADWAY OPERATIONS. ***SEE ROADWAY PLANS*** IN LIEW OF THE ABOVE CONSTRUCTION SEQUENCE, THE CONTRACTOR MAY SUBMIT, FOR APPROVAL BY THE ENGINEER, HIS OWN CONSTRUCTION SEQUENCE.

BRIDGE NO. 1 LT. & RT.

JBT J.B. Trimble, Inc.
6445 Powers Ferry Road
Atlanta GA 30339-2933
(770) 952-1022

GEORGIA
DEPARTMENT OF TRANSPORTATION
OPERATIONS DIVISION-OFFICE OF MAINTENANCE

DISTRICT 6 BRIDGE REPAIR
I-75 OVER SR 2
CONSTRUCTION SEQUENCE - STAGE II

CATOOSA COUNTY — CSNHS-M002-00(790)

SCALE: NO SCALE U.N.O. — SEPTEMBER 2005

REVISIONS	BY	DATE

BRIDGE SHEET 4 OF 7

DESIGNED	MDT	CHECKED	GLE	REVIEWED	BFR
DRAWN	ITD	DESIGN GROUP	MAINTENANCE	APPROVED	BFR

11/8/2005

m:\tra\3i-4085 bridge maint, deck rehab\nhs-m002-00(790) catoosa co\dgn\bridge\3i-4085(790)catoosa(br1)\2790blcs2.dgn

\2790\1:32.dgn 11/08/2005 10:42:10 AM