STATE	PROJECT NUMBER	SHEET NO.	TOTAL SHEETS
GA.	CSNHS-M002-00(823)	31	209

REVISION DATES

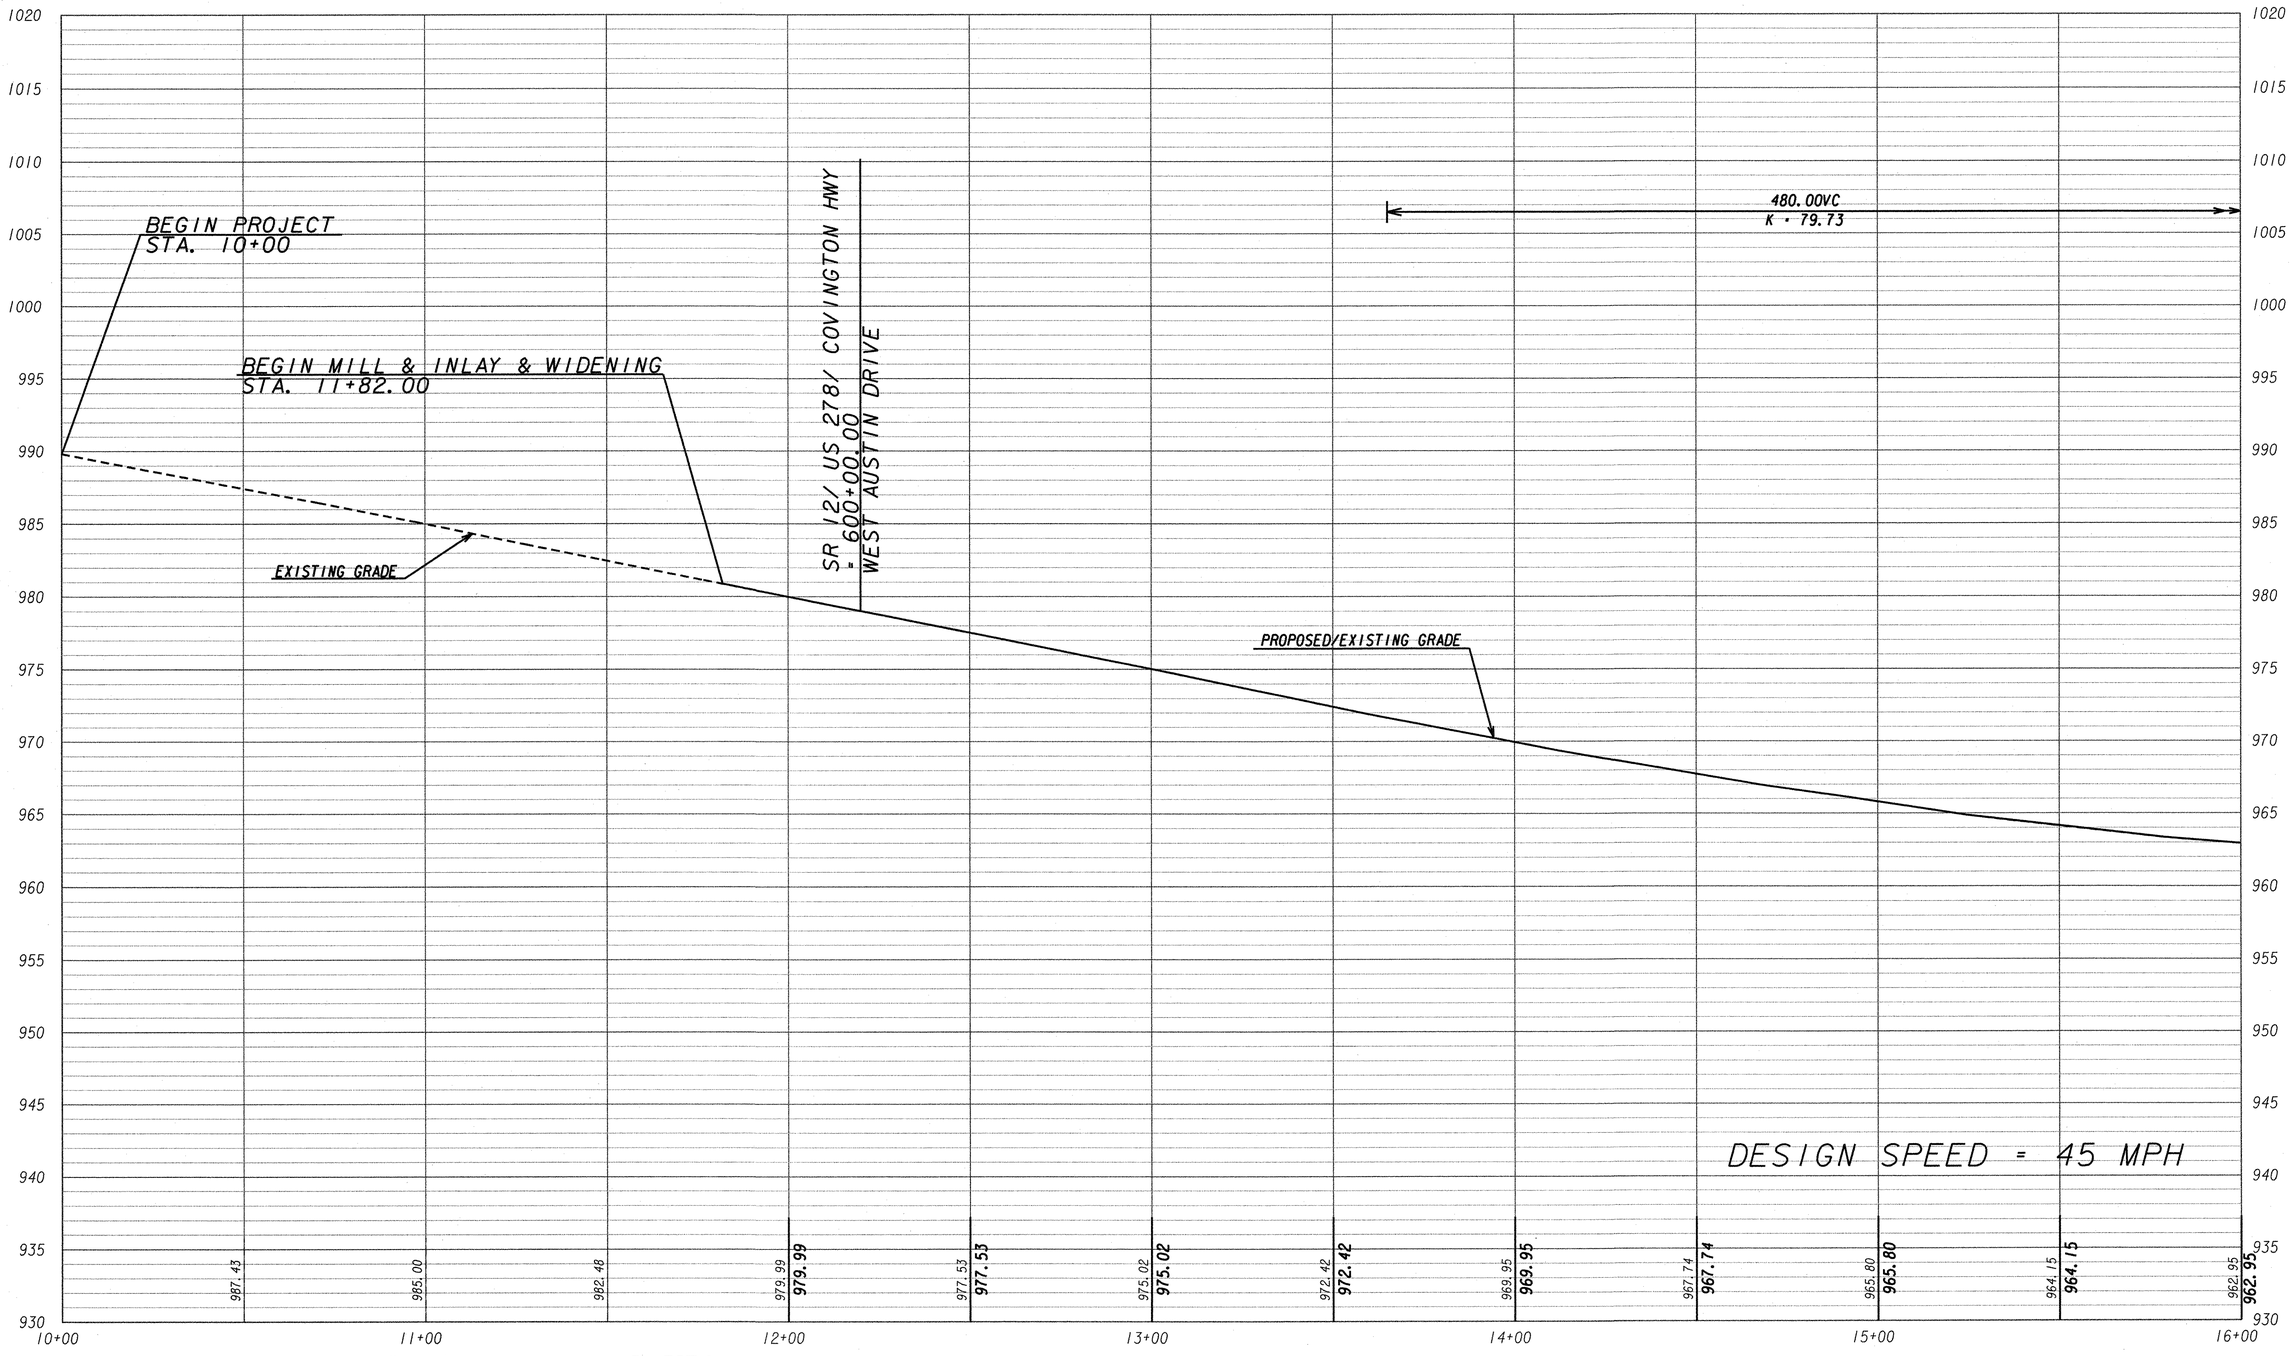

GRAPHIC SCALES 1"=20' HORIZONTAL 0 20 40 80 1"=5' VERTICAL 0 5 10 20

GRESHAM SMITH AND PARTNERS

STATE OF GEORGIA
DEPARTMENT OF TRANSPORTATION
OFFICE OF PROGRAM DELIVERY

SR 12/US 278 COVINGTON HWY FROM STA. 10+00 TO 16+00

DRAWING No. 15-01

DGN
$DATE$