STATE	PROJECT NUMBER	SHEET NO.	TOTAL SHEETS
GA.	CSNHS-M002-00(823)	33	269

REVISION DATES

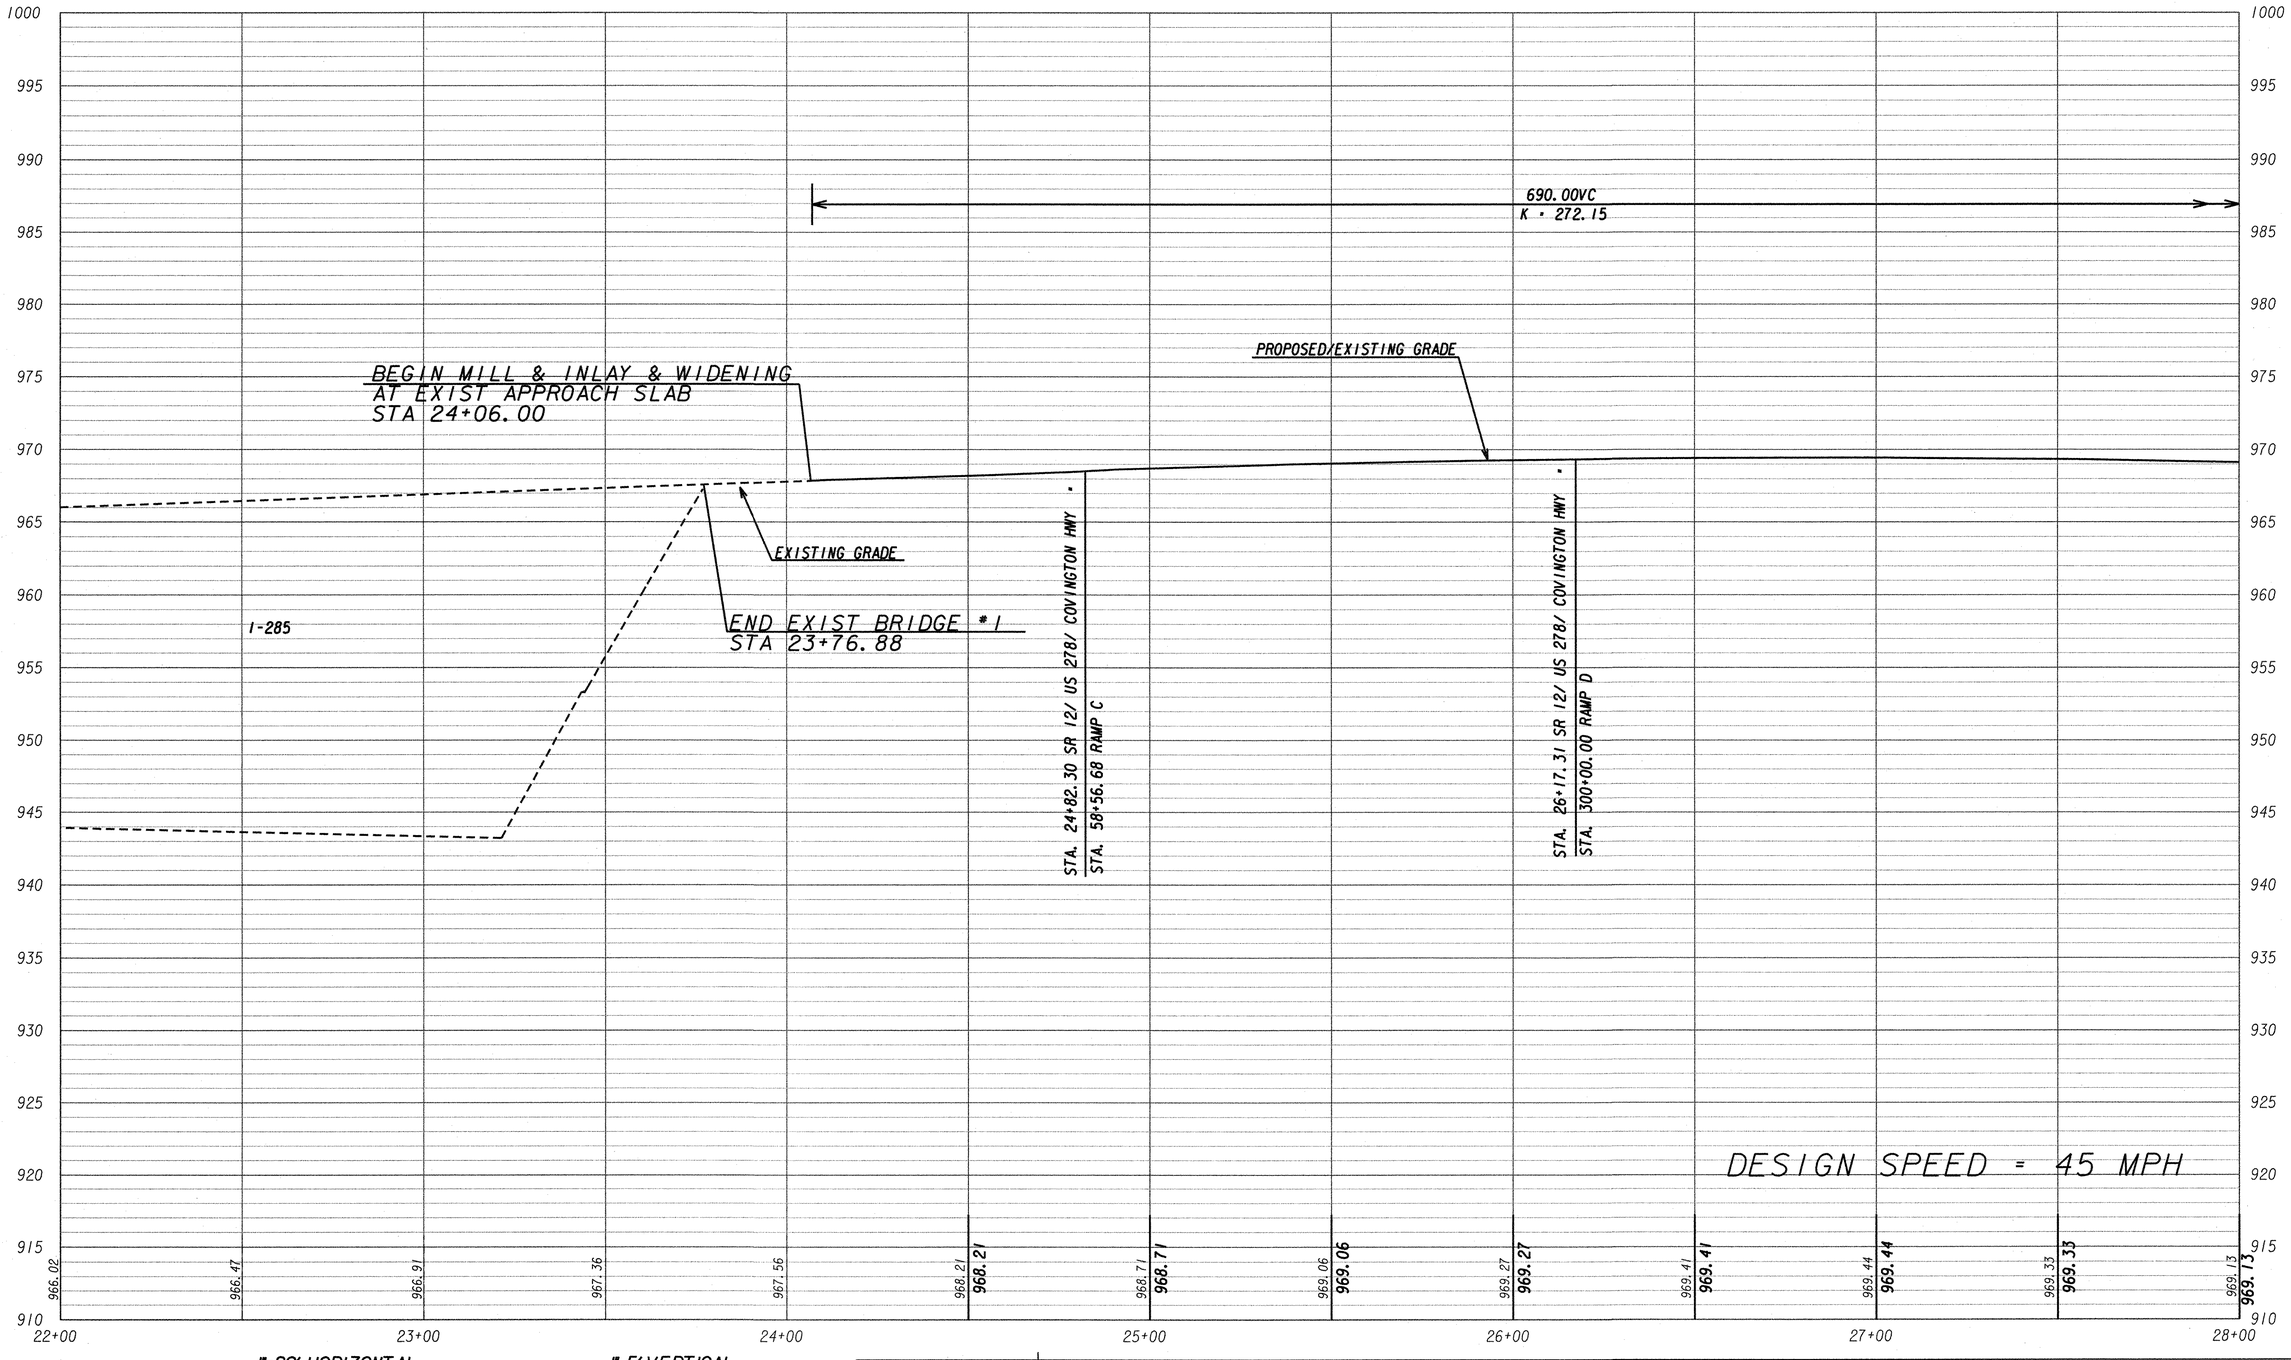

GRAPHIC SCALES

1"=20' HORIZONTAL: 0 20 40 80

1"=5' VERTICAL: 0 5 10 20

GRESHAM SMITH AND PARTNERS

STATE OF GEORGIA
DEPARTMENT OF TRANSPORTATION
OFFICE OF PROGRAM DELIVERY

SR 12/US 278 COVINGTON HWY FROM STA. 22+00 TO 28+00

DRAWING No. 15-03