STATE	PROJECT NUMBER	SHEET NO.	TOTAL SHEETS
GA.	CSNHS-M002-00(823)	36	269

REVISION DATES

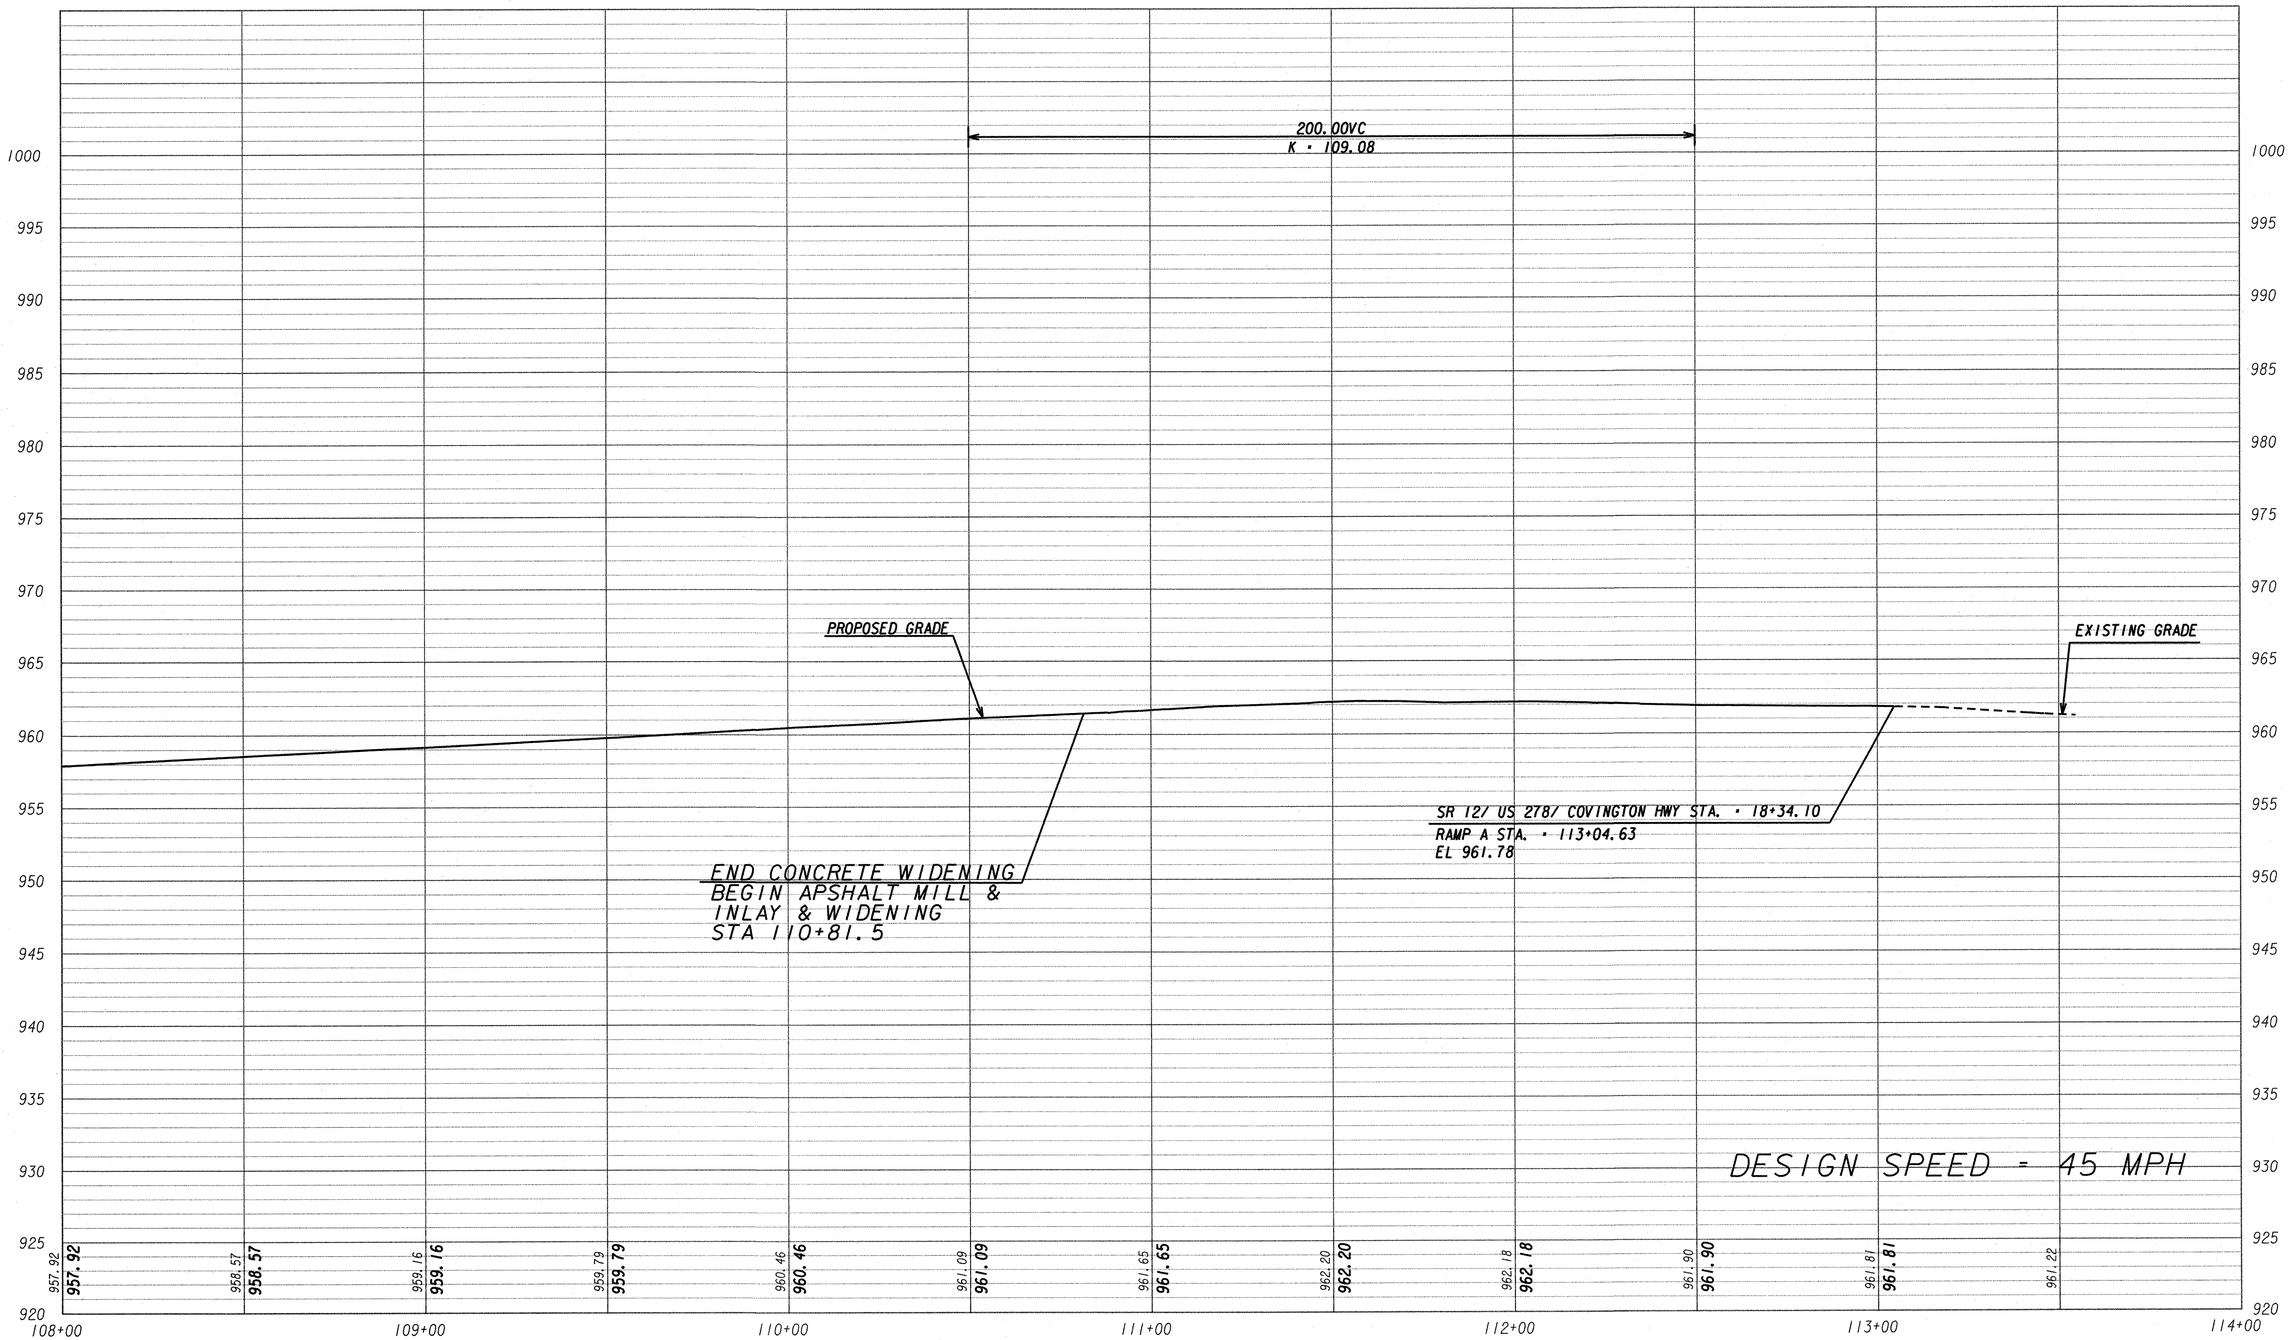

GRAPHIC SCALES 1"=20' HORIZONTAL 0 20 40 80 1"=5' VERTICAL 0 5 10 20

GRESHAM SMITH AND PARTNERS

STATE OF GEORGIA
DEPARTMENT OF TRANSPORTATION
OFFICE OF PROGRAM DELIVERY

RAMP A FROM STA. 108+00 TO 113+04.63

DRAWING No. 16-02