STATE	PROJECT NUMBER	SHEET NO.	TOTAL SHEETS
GA.	CSNHS-M002-00(823)	42	269

REVISION DATES

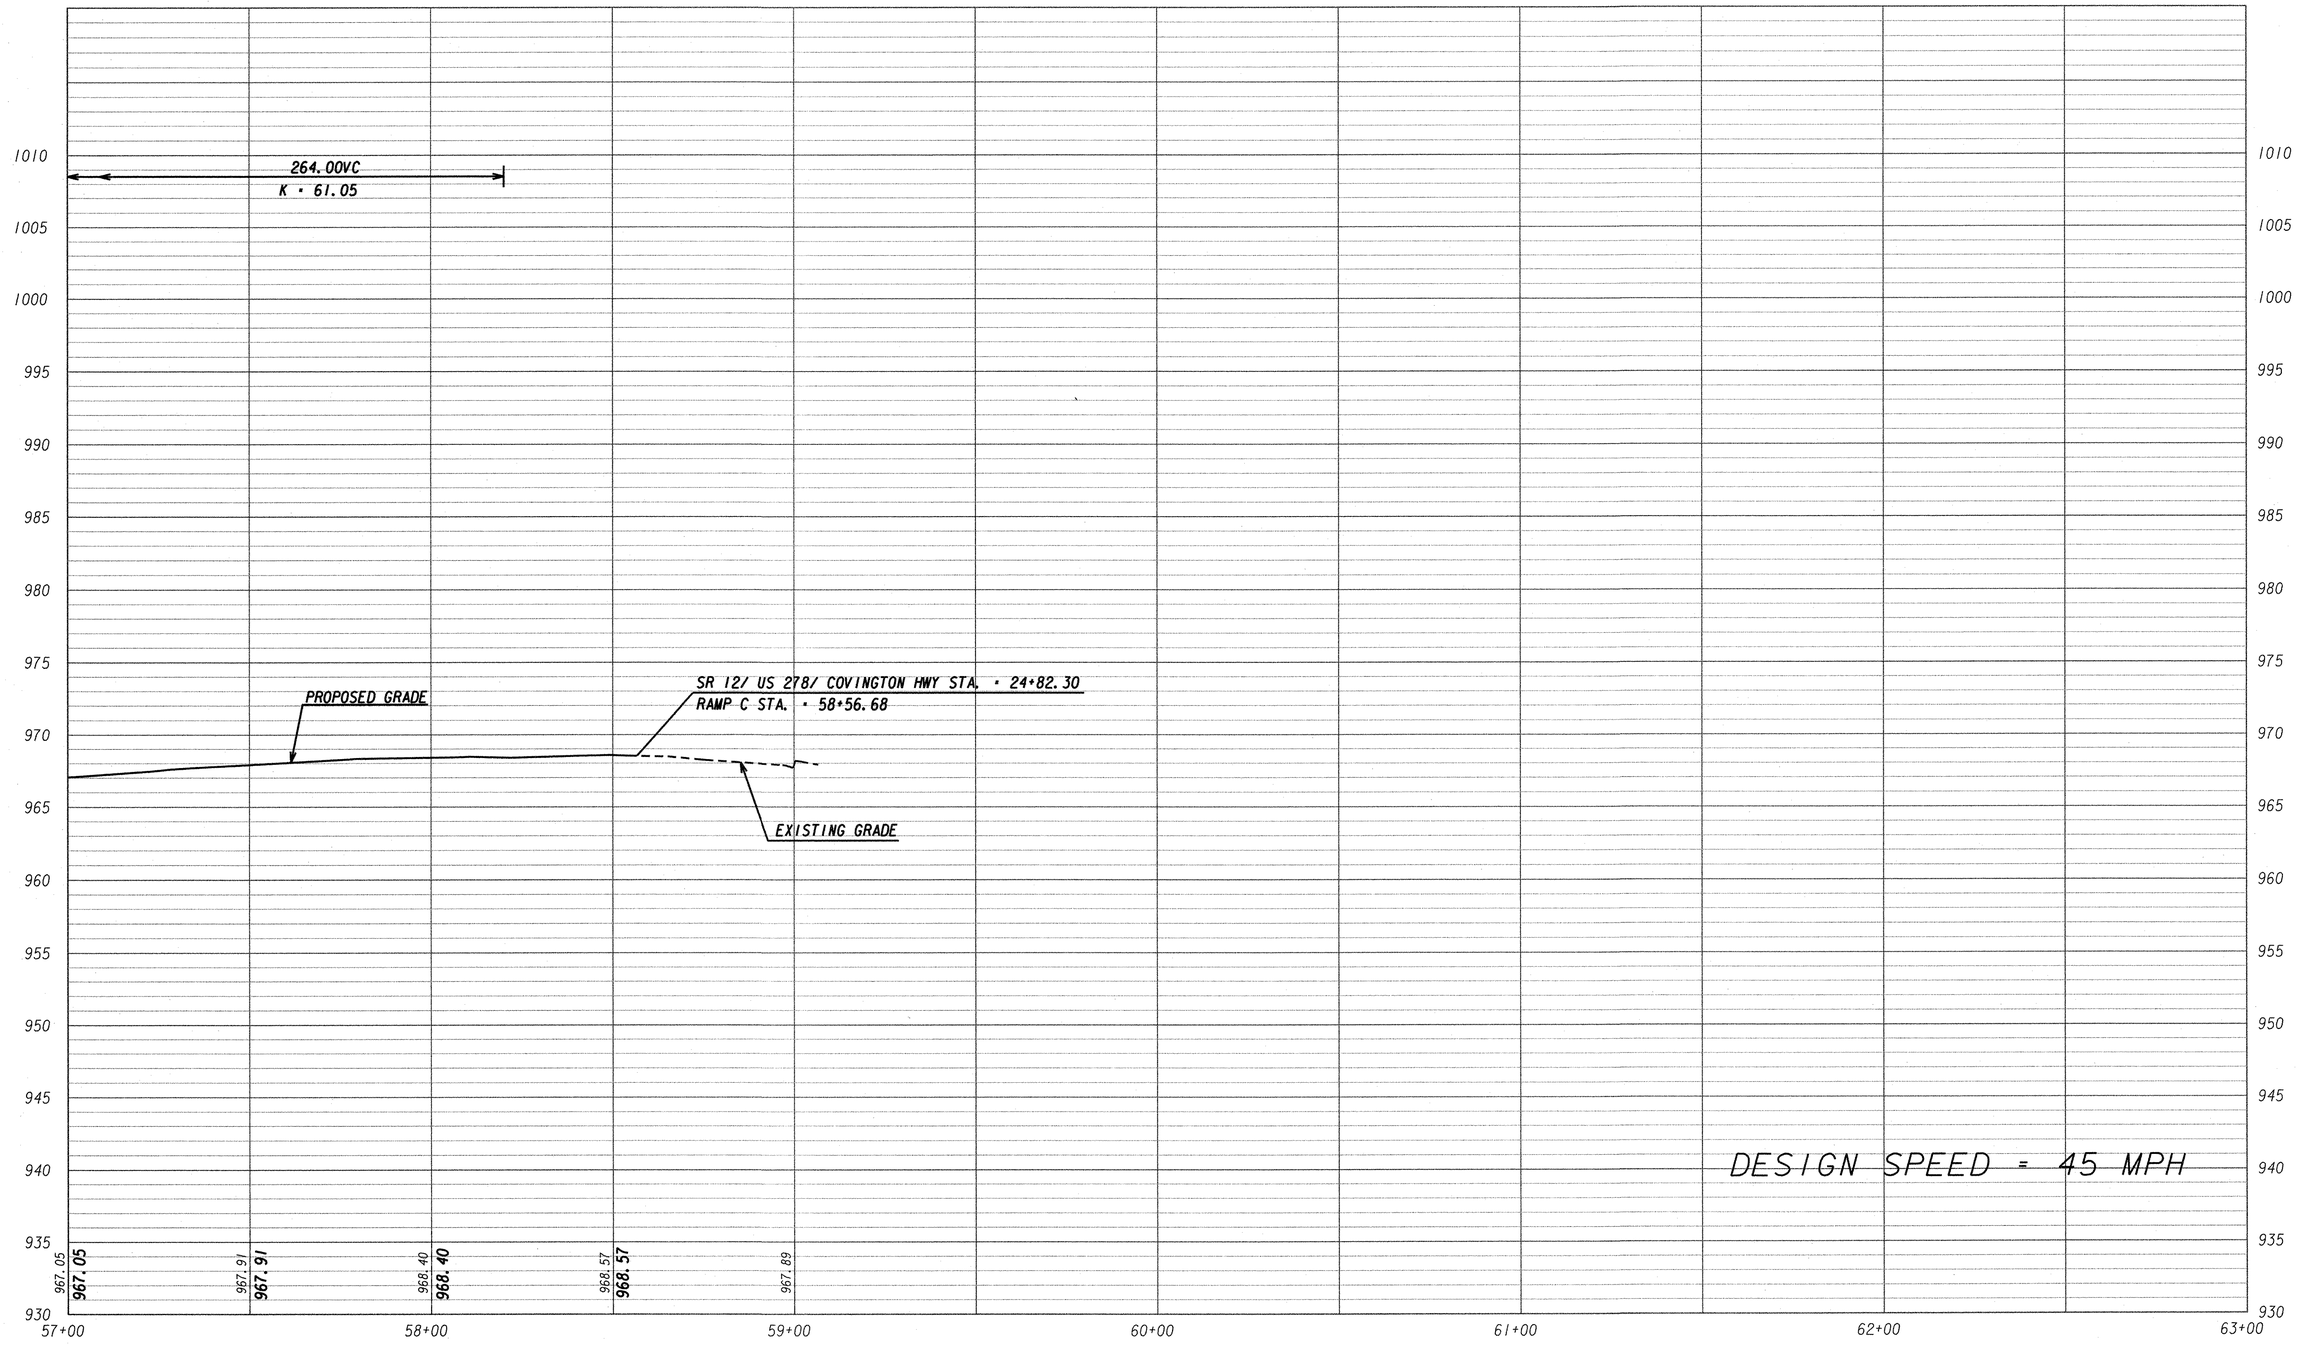

GRAPHIC SCALES 1"=20' HORIZONTAL 0 20 40 80 1"=5' VERTICAL 0 5 10 20

GRESHAM SMITH AND PARTNERS

STATE OF GEORGIA
DEPARTMENT OF TRANSPORTATION
OFFICE OF PROGRAM DELIVERY

RAMP C FROM STA. 57+00 TO 58+56.68

DRAWING No. 16-08