STATE	PROJECT NUMBER	SHEET NO.	TOTAL SHEETS
GA.	CSNHS-M002-00(823)	64	269

REVISION DATES

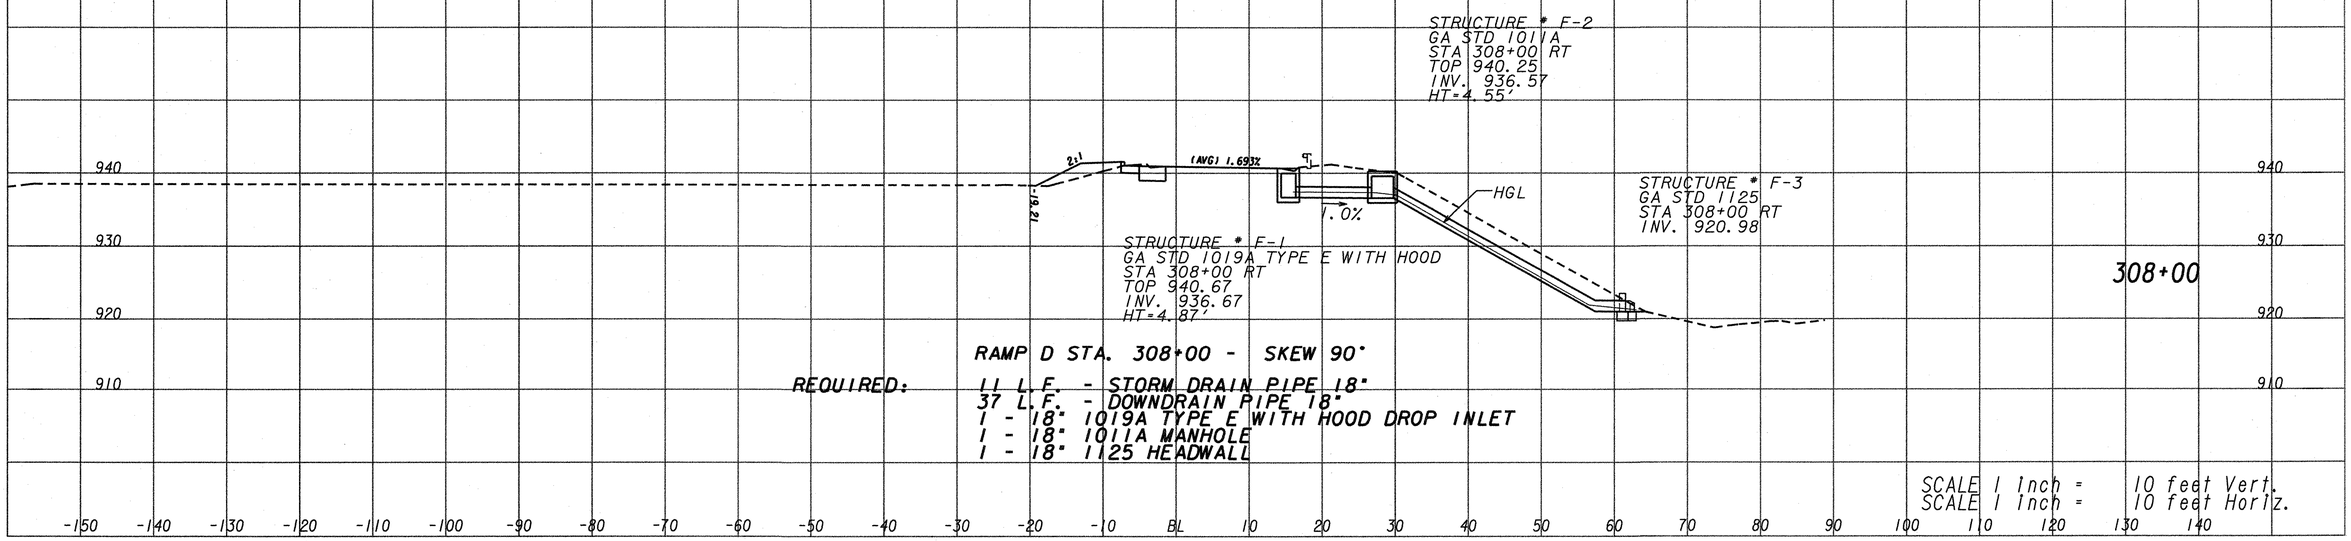

RAMP D STA. 308+00 - SKEW 90°

REQUIRED:
11 L.F. - STORM DRAIN PIPE 18"
37 L.F. - DOWNDRAIN PIPE 18"
1 - 18" 1019A TYPE E WITH HOOD DROP INLET
1 - 18" 1011A MANHOLE
1 - 18" 1125 HEADWALL

SCALE 1 Inch = 10 feet Vert.
SCALE 1 Inch = 10 feet Horiz.

GRESHAM SMITH AND PARTNERS

STATE OF GEORGIA
DEPARTMENT OF TRANSPORTATION
OFFICE OF PROGRAM DELIVERY

S.R. 12/US 278/COVINGTON HWY DRAINAGE CROSS SECTIONS

DRAWING No. 22-02

#DGN#
#DATE#