STATE	PROJECT NUMBER	SHEET NO.	TOTAL SHEETS
GA.	CSNHS-M002-00(823)	68	269

REVISION DATES

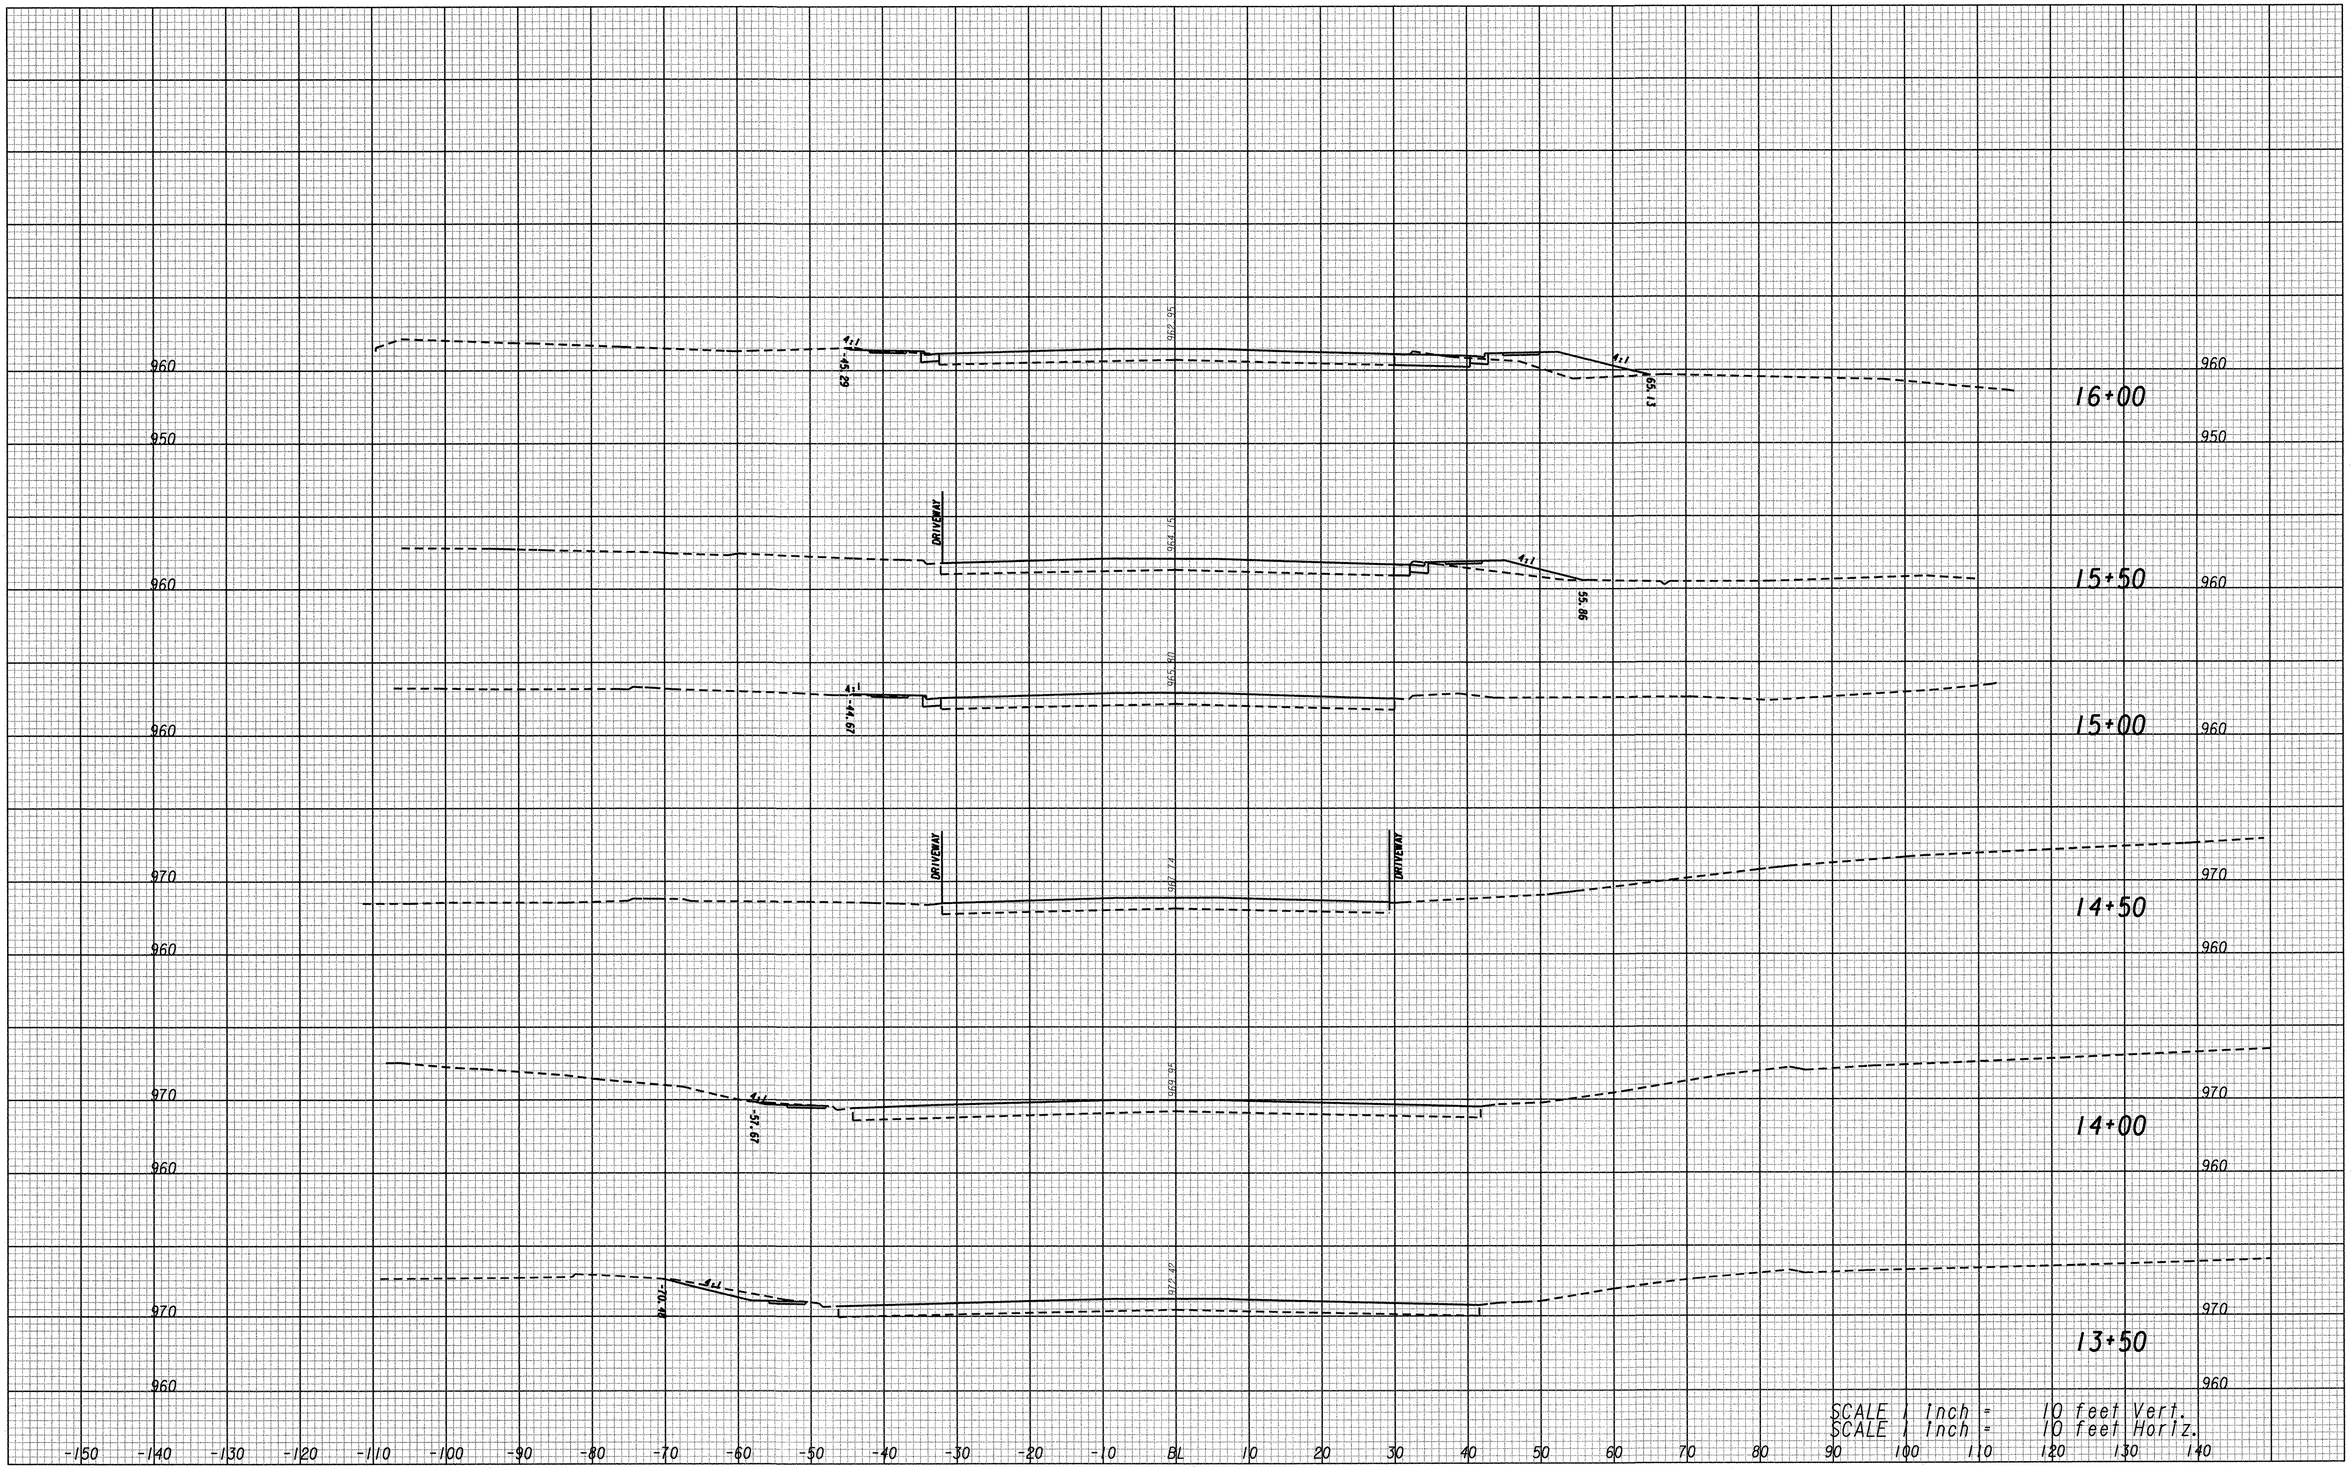

GRESHAM SMITH AND PARTNERS

STATE OF GEORGIA
DEPARTMENT OF TRANSPORTATION
OFFICE OF PROGRAM DELIVERY

SR 12/US 278/COVINGTON HIGHWAY CROSS SECTIONS

DRAWING No. 23-2

DGN
DATE