STATE	PROJECT NUMBER	SHEET NO.	TOTAL SHEETS
GA.	CSNHS-M002-00(823)	73	269

REVISION DATES	

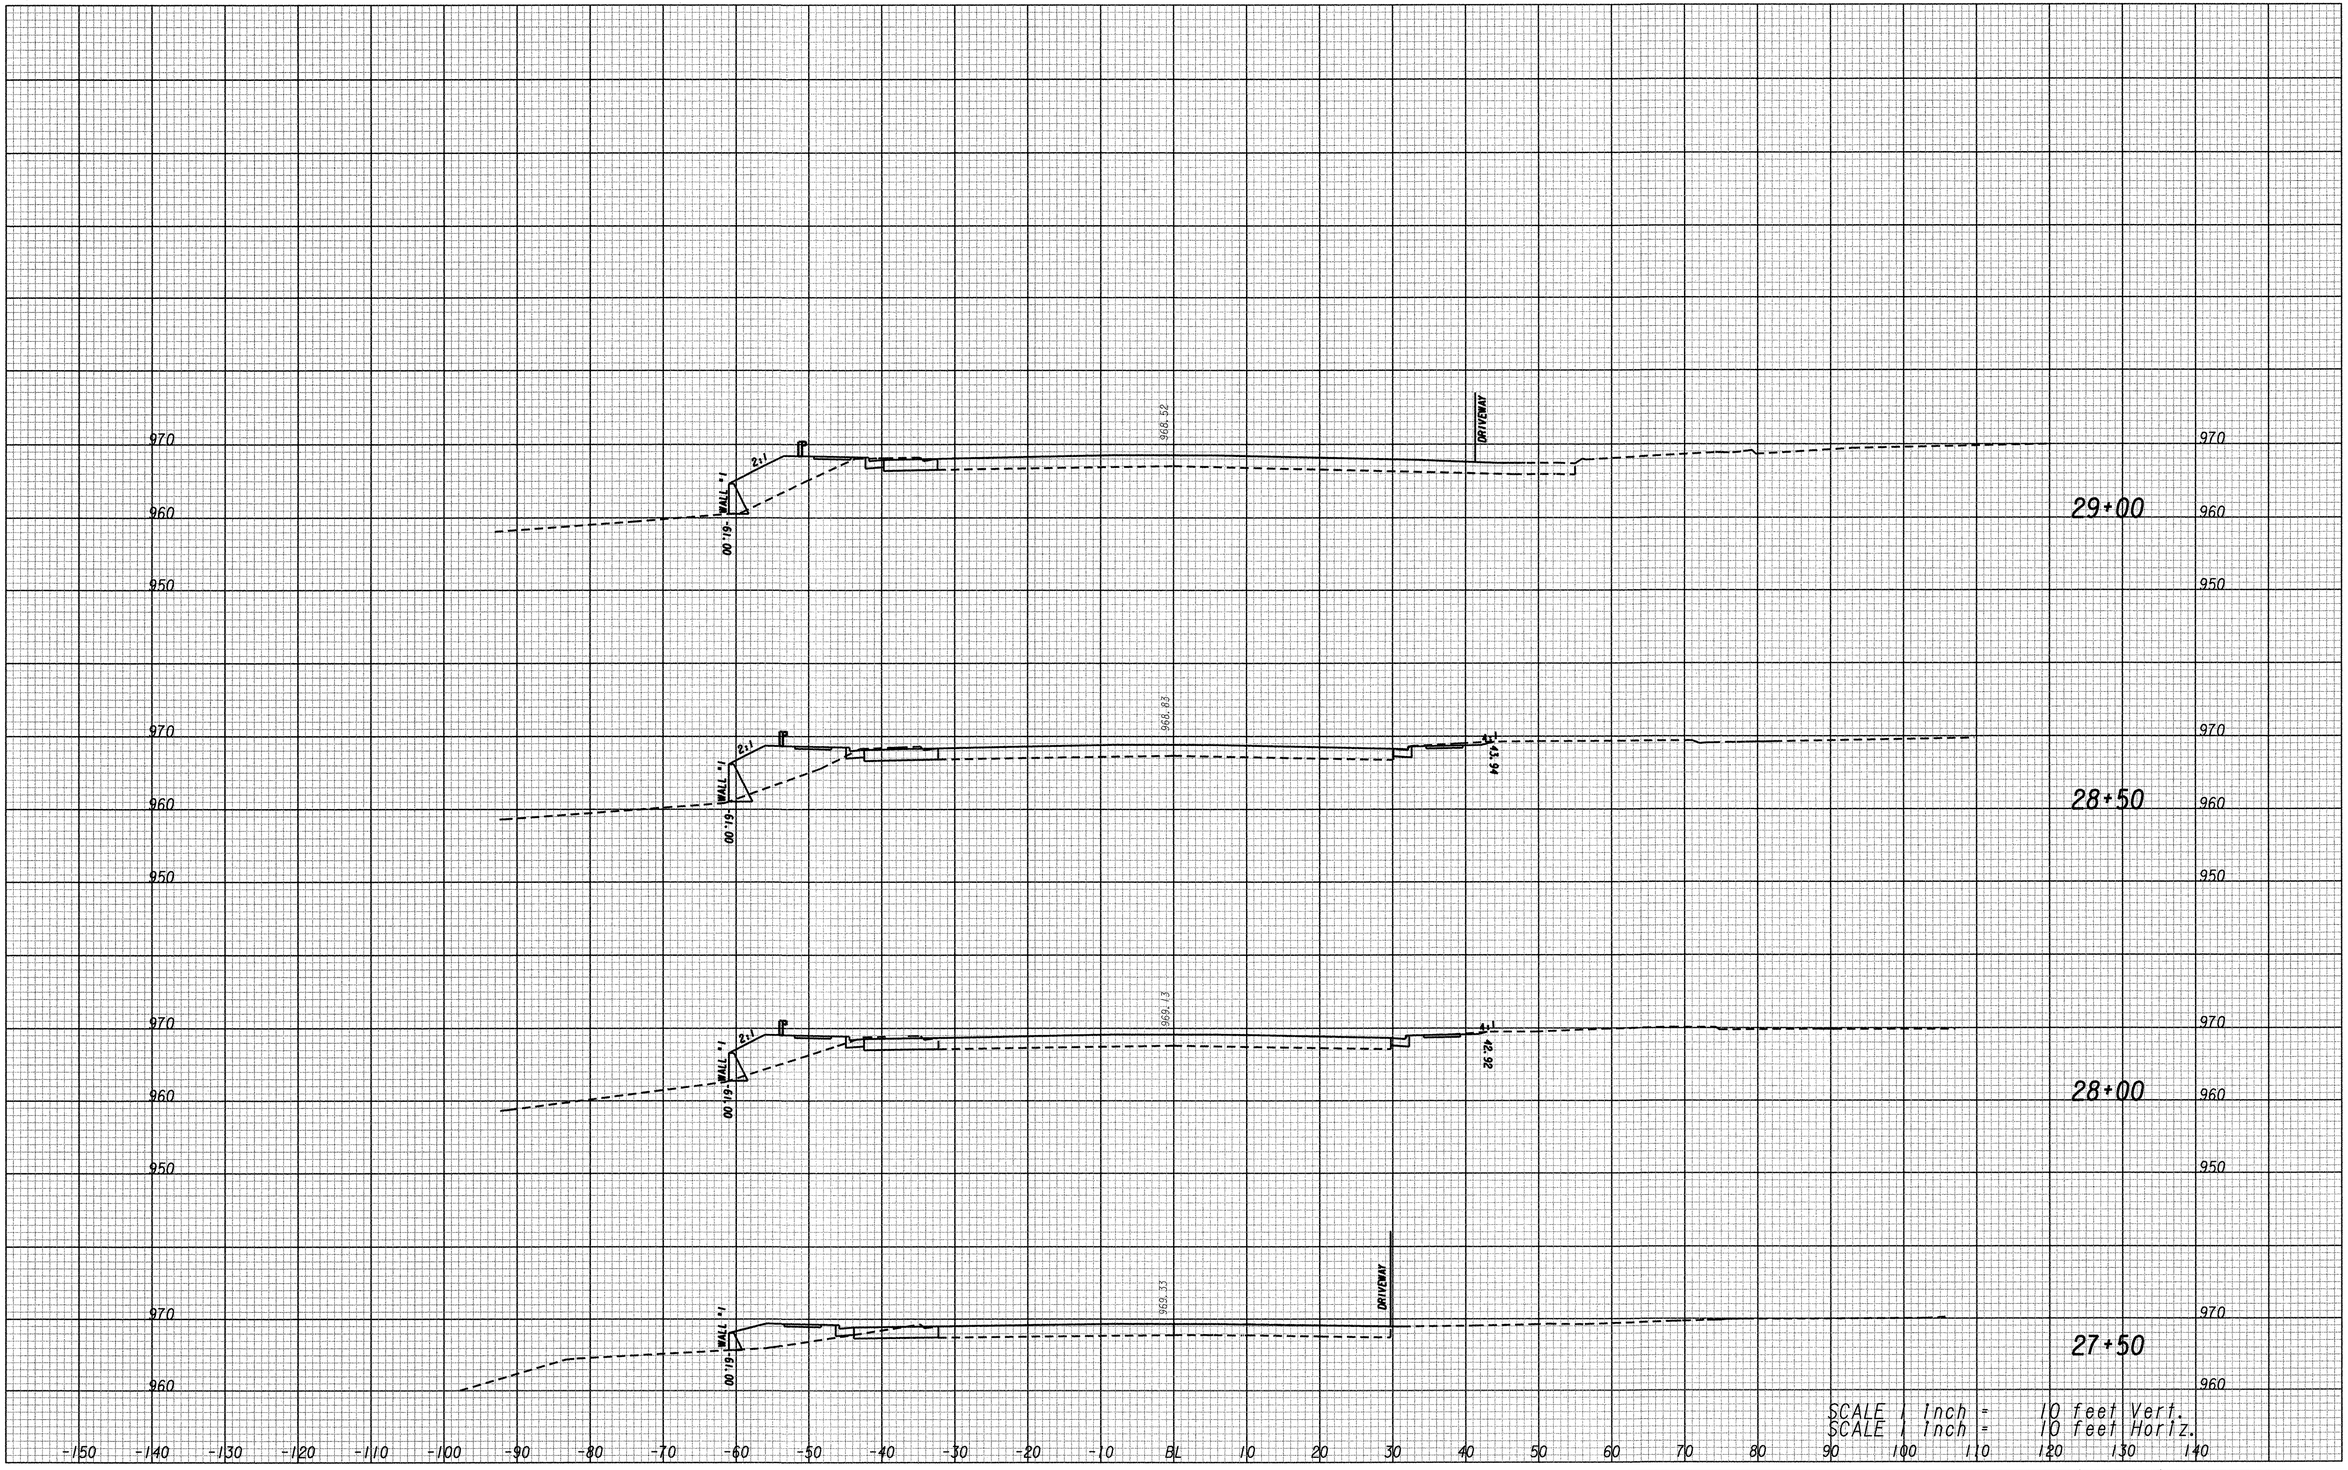

GRESHAM SMITH AND PARTNERS

STATE OF GEORGIA
DEPARTMENT OF TRANSPORTATION
OFFICE OF PROGRAM DELIVERY

SR 12/US 278/COVINGTON HIGHWAY CROSS SECTIONS

DRAWING NO. 23-7

DGN
$DATE$