STATE	PROJECT NUMBER	SHEET NO.	TOTAL SHEETS
GA.	CSNHS-M002-00(823)	81	269

REVISION	DATES

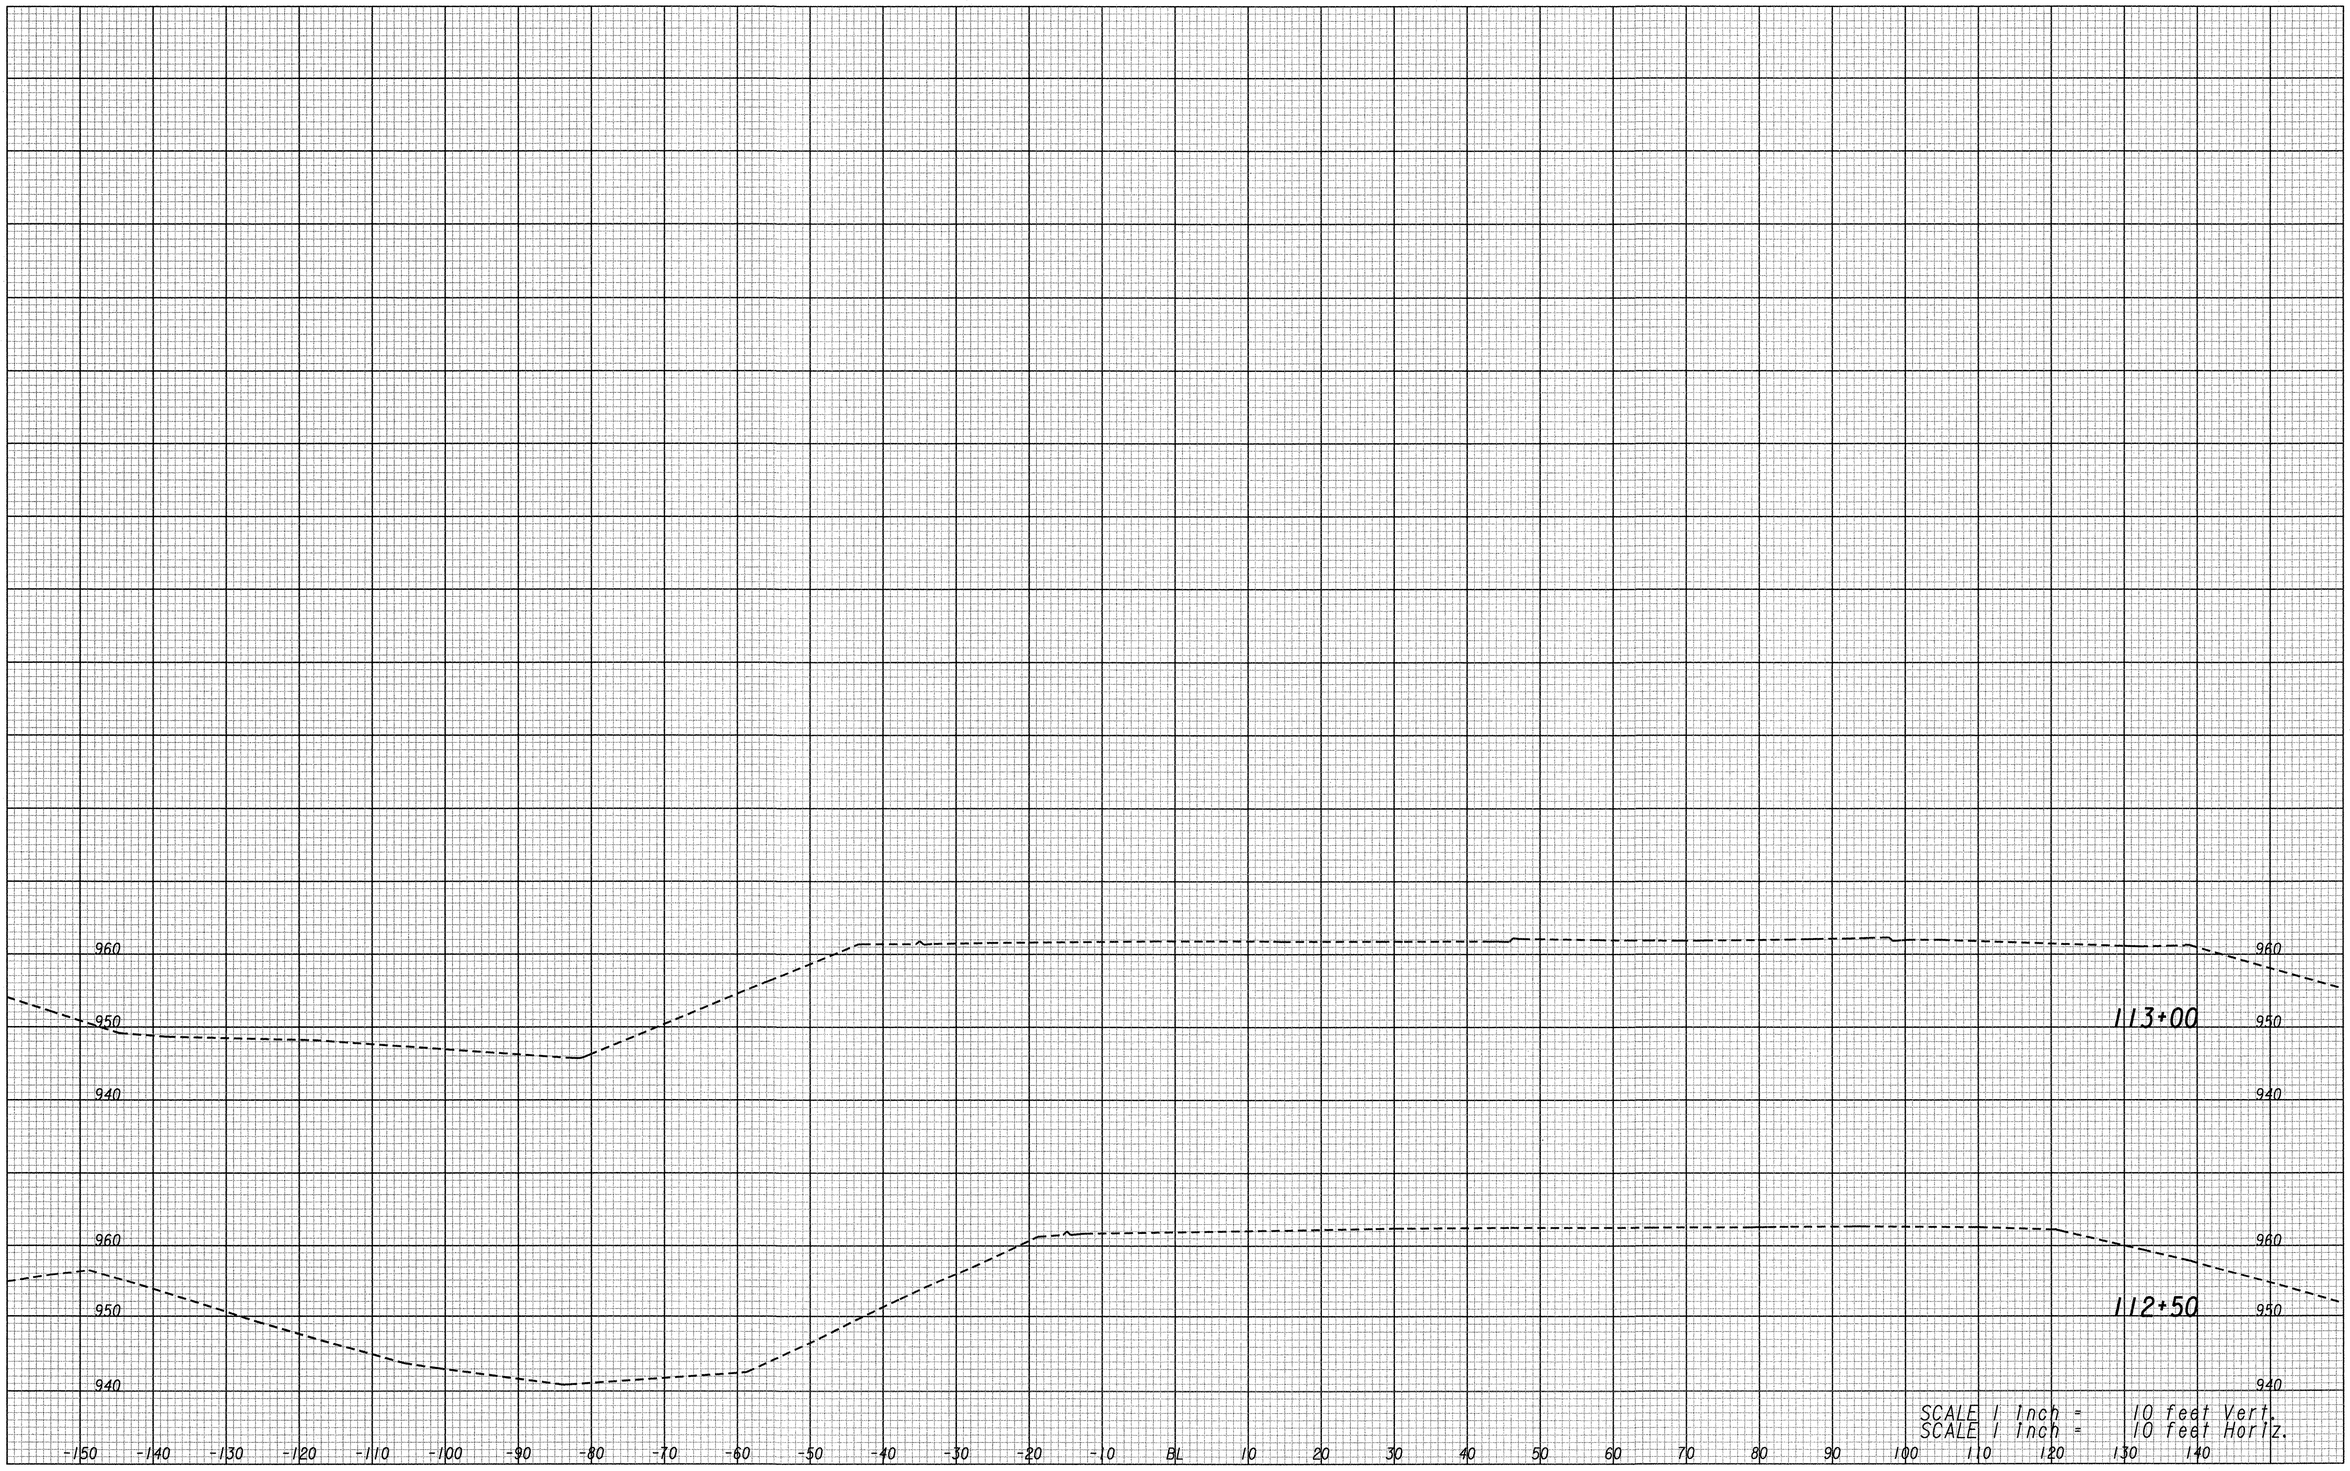

KC2

GRESHAM SMITH AND PARTNERS

STATE OF GEORGIA
DEPARTMENT OF TRANSPORTATION
OFFICE OF PROGRAM DELIVERY

RAMP A CROSS SECTIONS

DRAWING No. 23-15

DGN
$DATE$