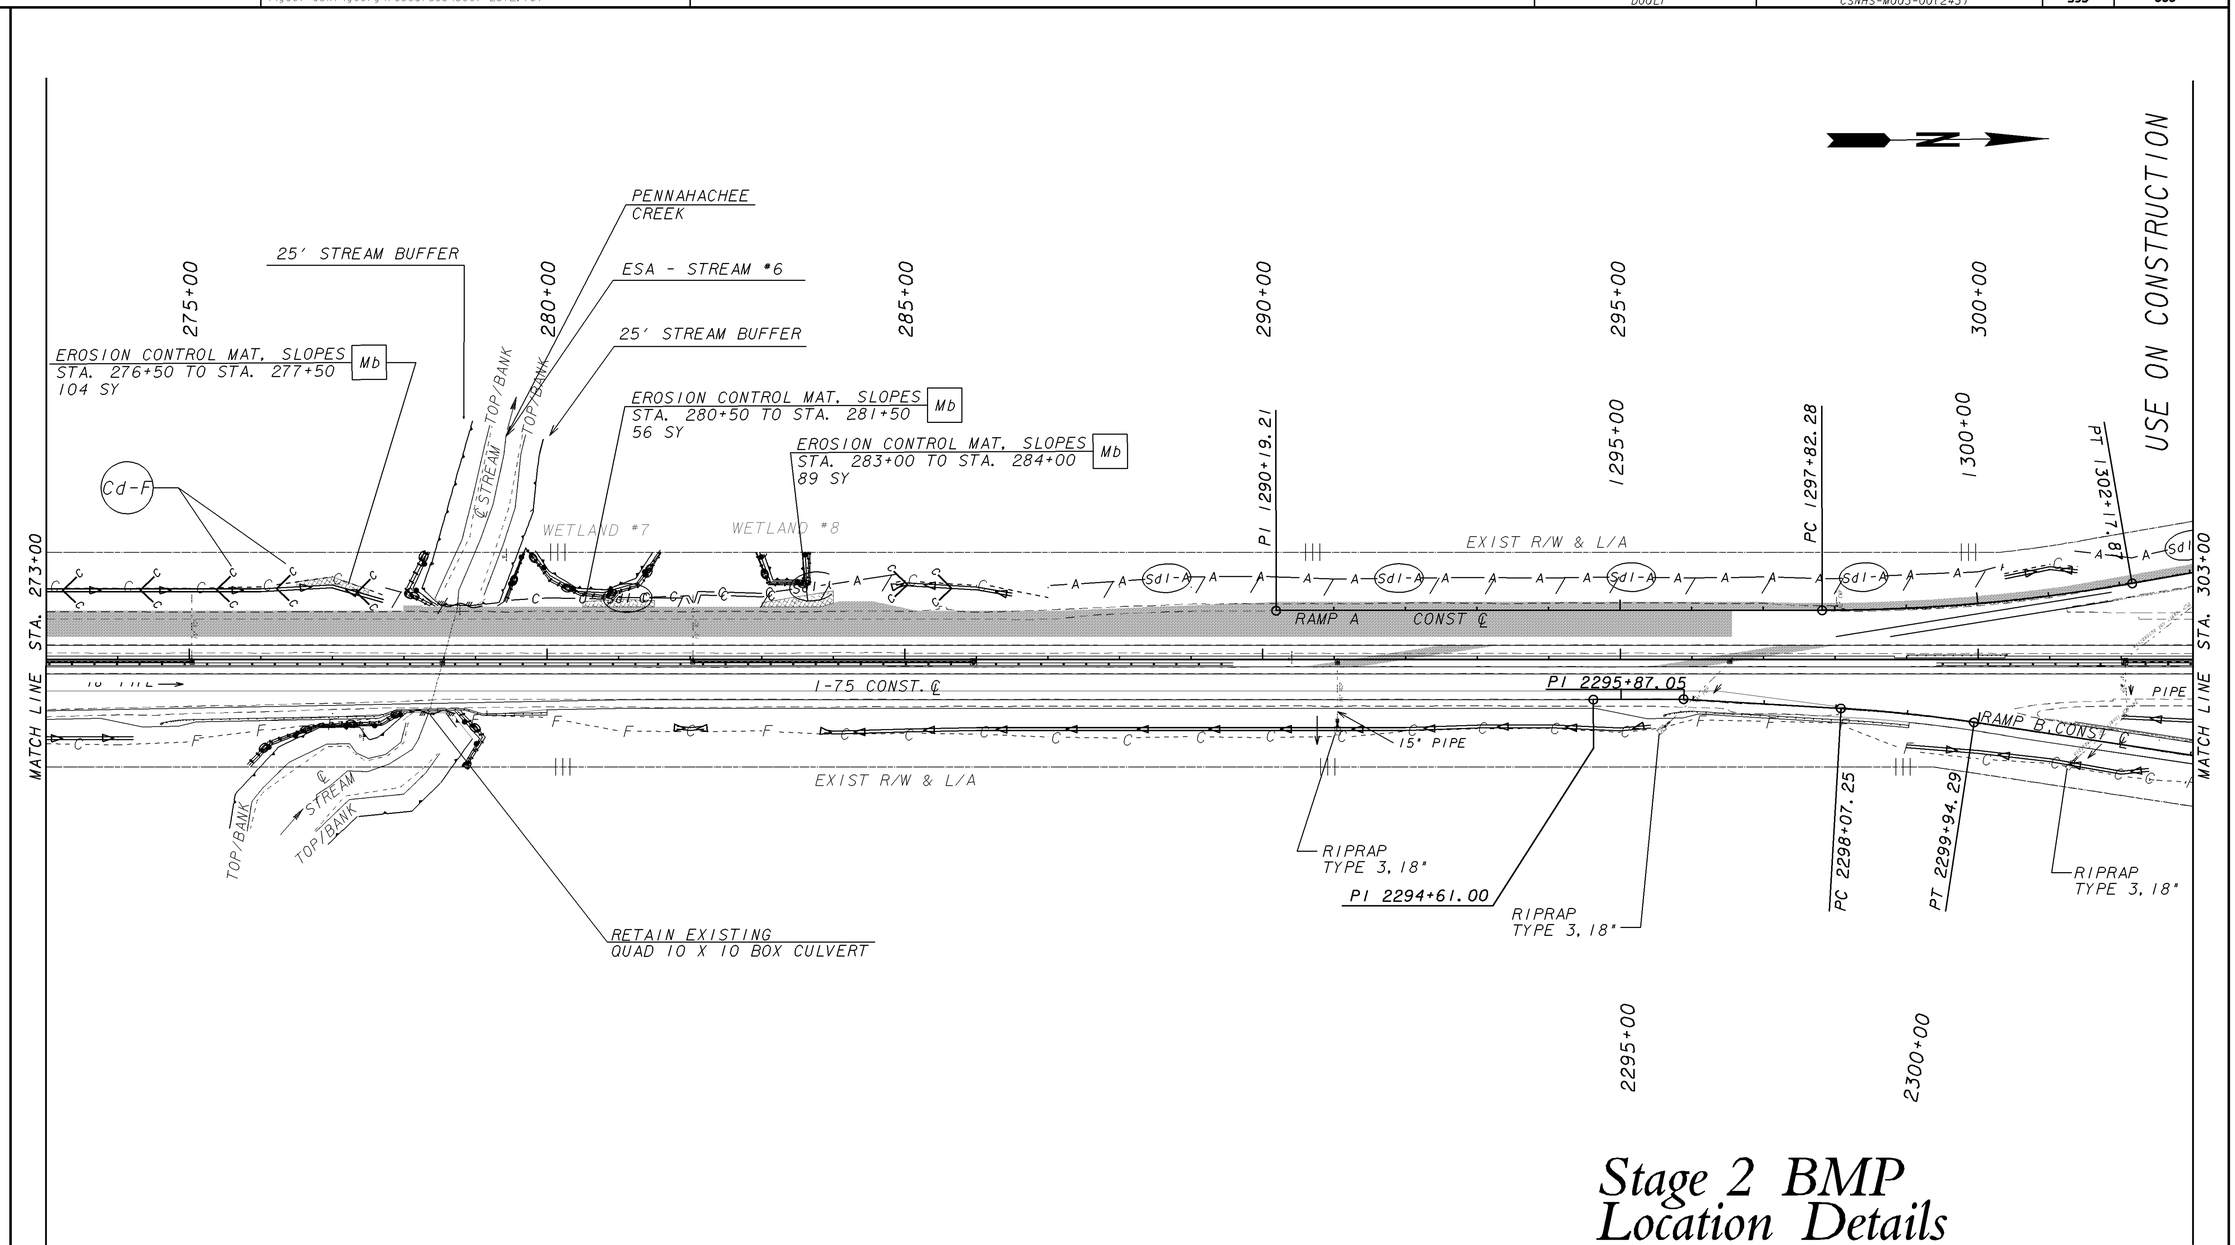

PROPOSED CONSTRUCTION	SILT FENCE - TYPE A	GEORGIA DEPARTMENT OF TRANSPORTATION	SCALE IN FEET 0 100 200 400
Co CONSTRUCTION EXIT	SILT FENCE - TYPE C		
EROSION CONTROL MATS	INLET SEDIMENT TRAP		
	ORANGE BARRIER FENCE		

REVISION DATES
09/23/11
10/19/11
1/19/12
12/12/13

STATE OF GEORGIA
DEPARTMENT OF TRANSPORTATION
OFFICE: ROADWAY DESIGN

BMP LOCATION DETAILS

DRAWING No. 54-30

GPLN