| COUNTY | PROJECT NUMBER | SHEET NO. | TOTAL SHEETS |
|---|---|---|---|
| DOOLY | CSNHS-M003-00(243) | 595 | 663 |

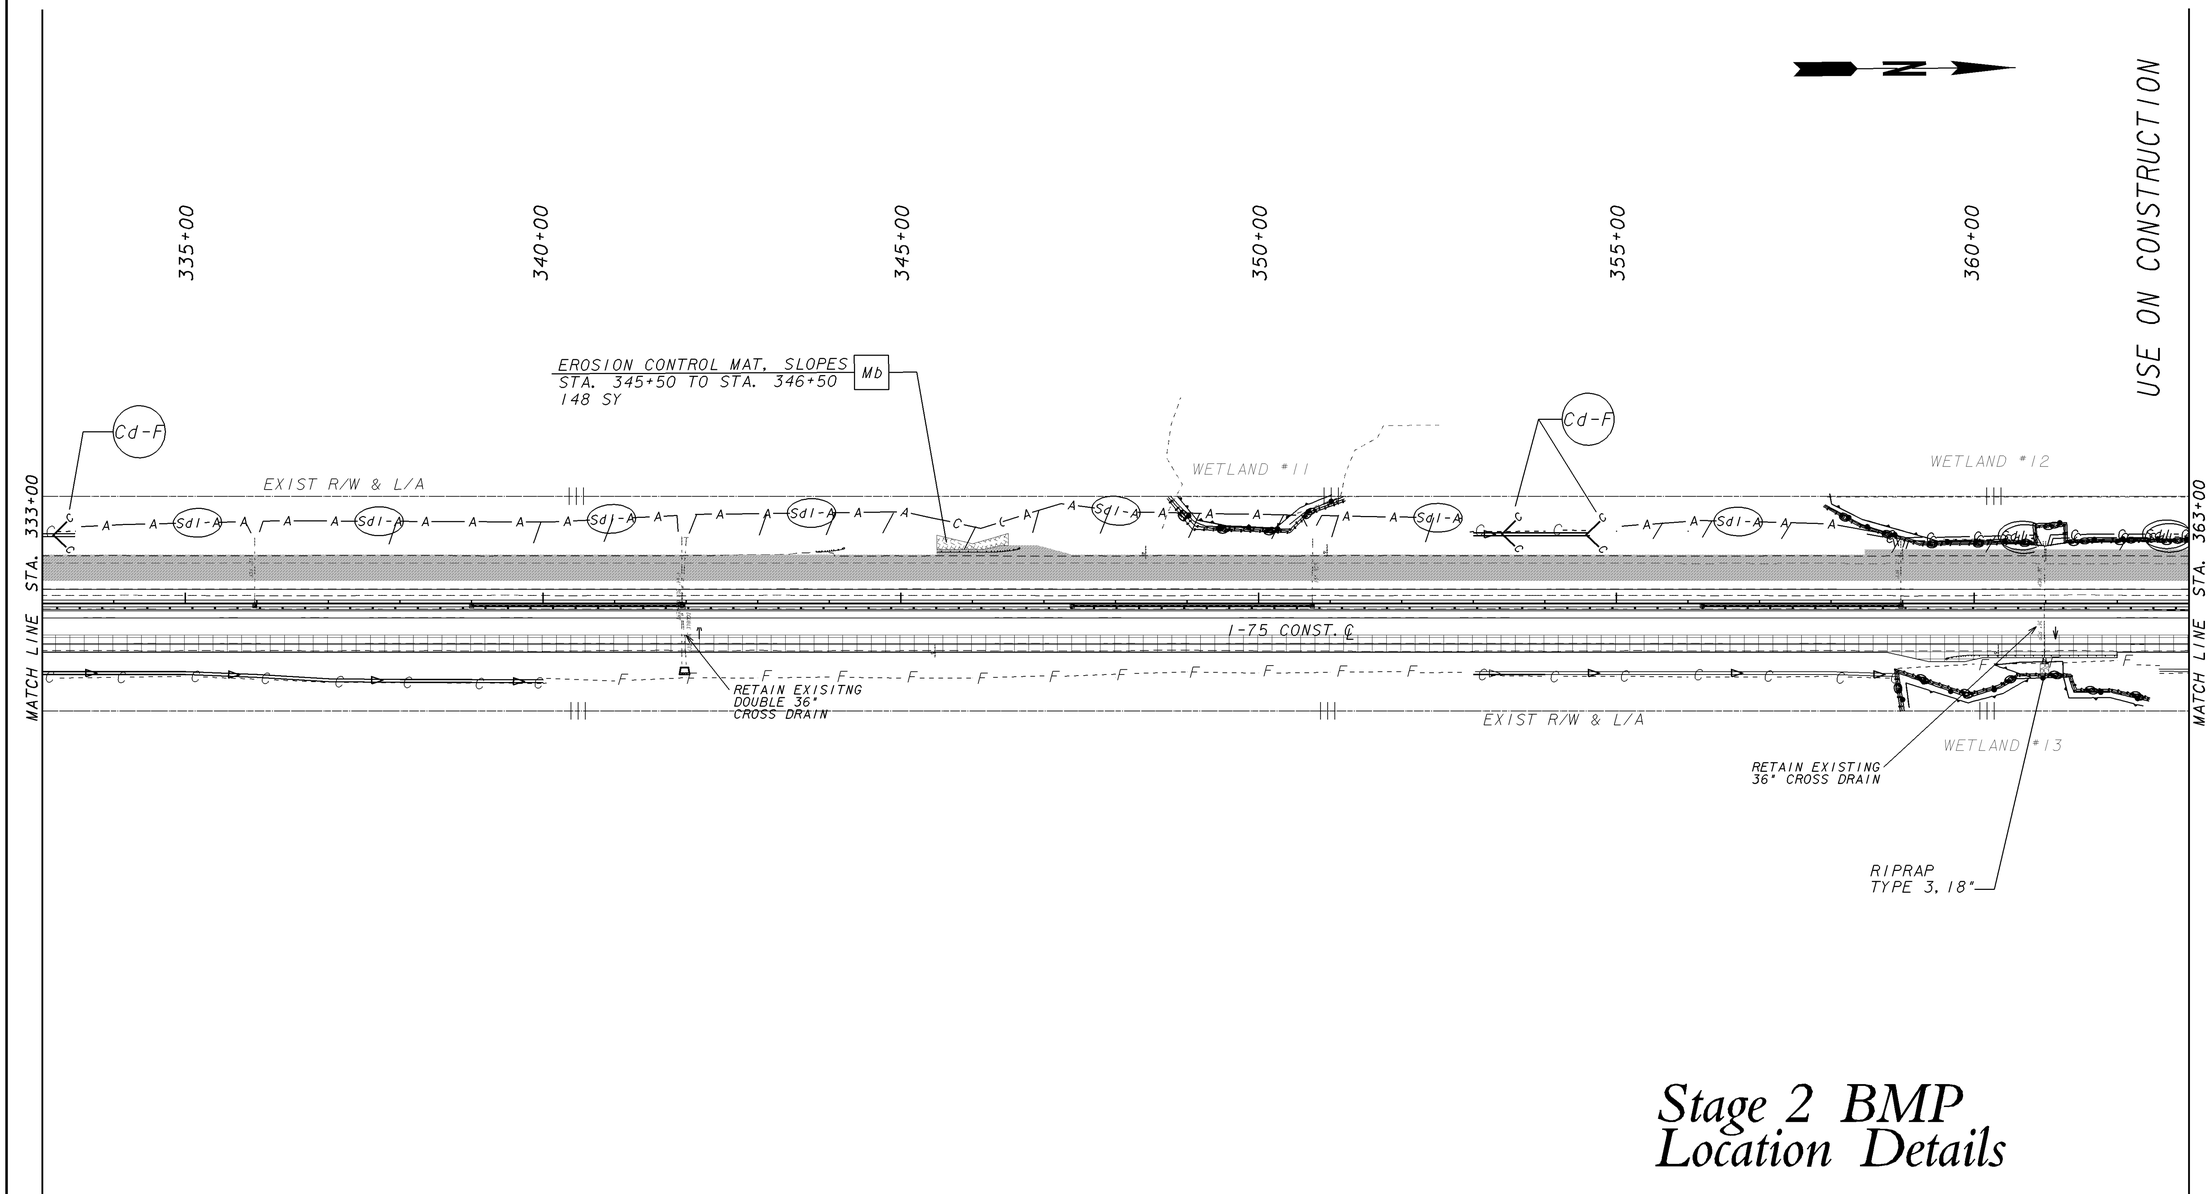


# Stage 2 BMP Location Details

PROPOSED CONSTRUCTION

Co — CONSTRUCTION EXIT

EROSION CONTROL MATS

SILT FENCE - TYPE A — A — A — Sd1-A

SILT FENCE - TYPE C — C — C — Sd1-C

INLET SEDIMENT TRAP — Sd2-F

ORANGE BARRIER FENCE

**GEORGIA**
**DEPARTMENT OF TRANSPORTATION**

SCALE IN FEET
0 100 200 400

| REVISION DATES |
|---|
| 09/23/11 |
| 1/19/12 |
| 12/12/13 |

STATE OF GEORGIA
DEPARTMENT OF TRANSPORTATION
OFFICE: ROADWAY DESIGN

**BMP LOCATION DETAILS**

DRAWING No.
54-32

GPLN