COUNTY	PROJECT NUMBER	SHEET NO.	TOTAL SHEETS
DOOLY	CSNHS-M003-00(243)	599	663

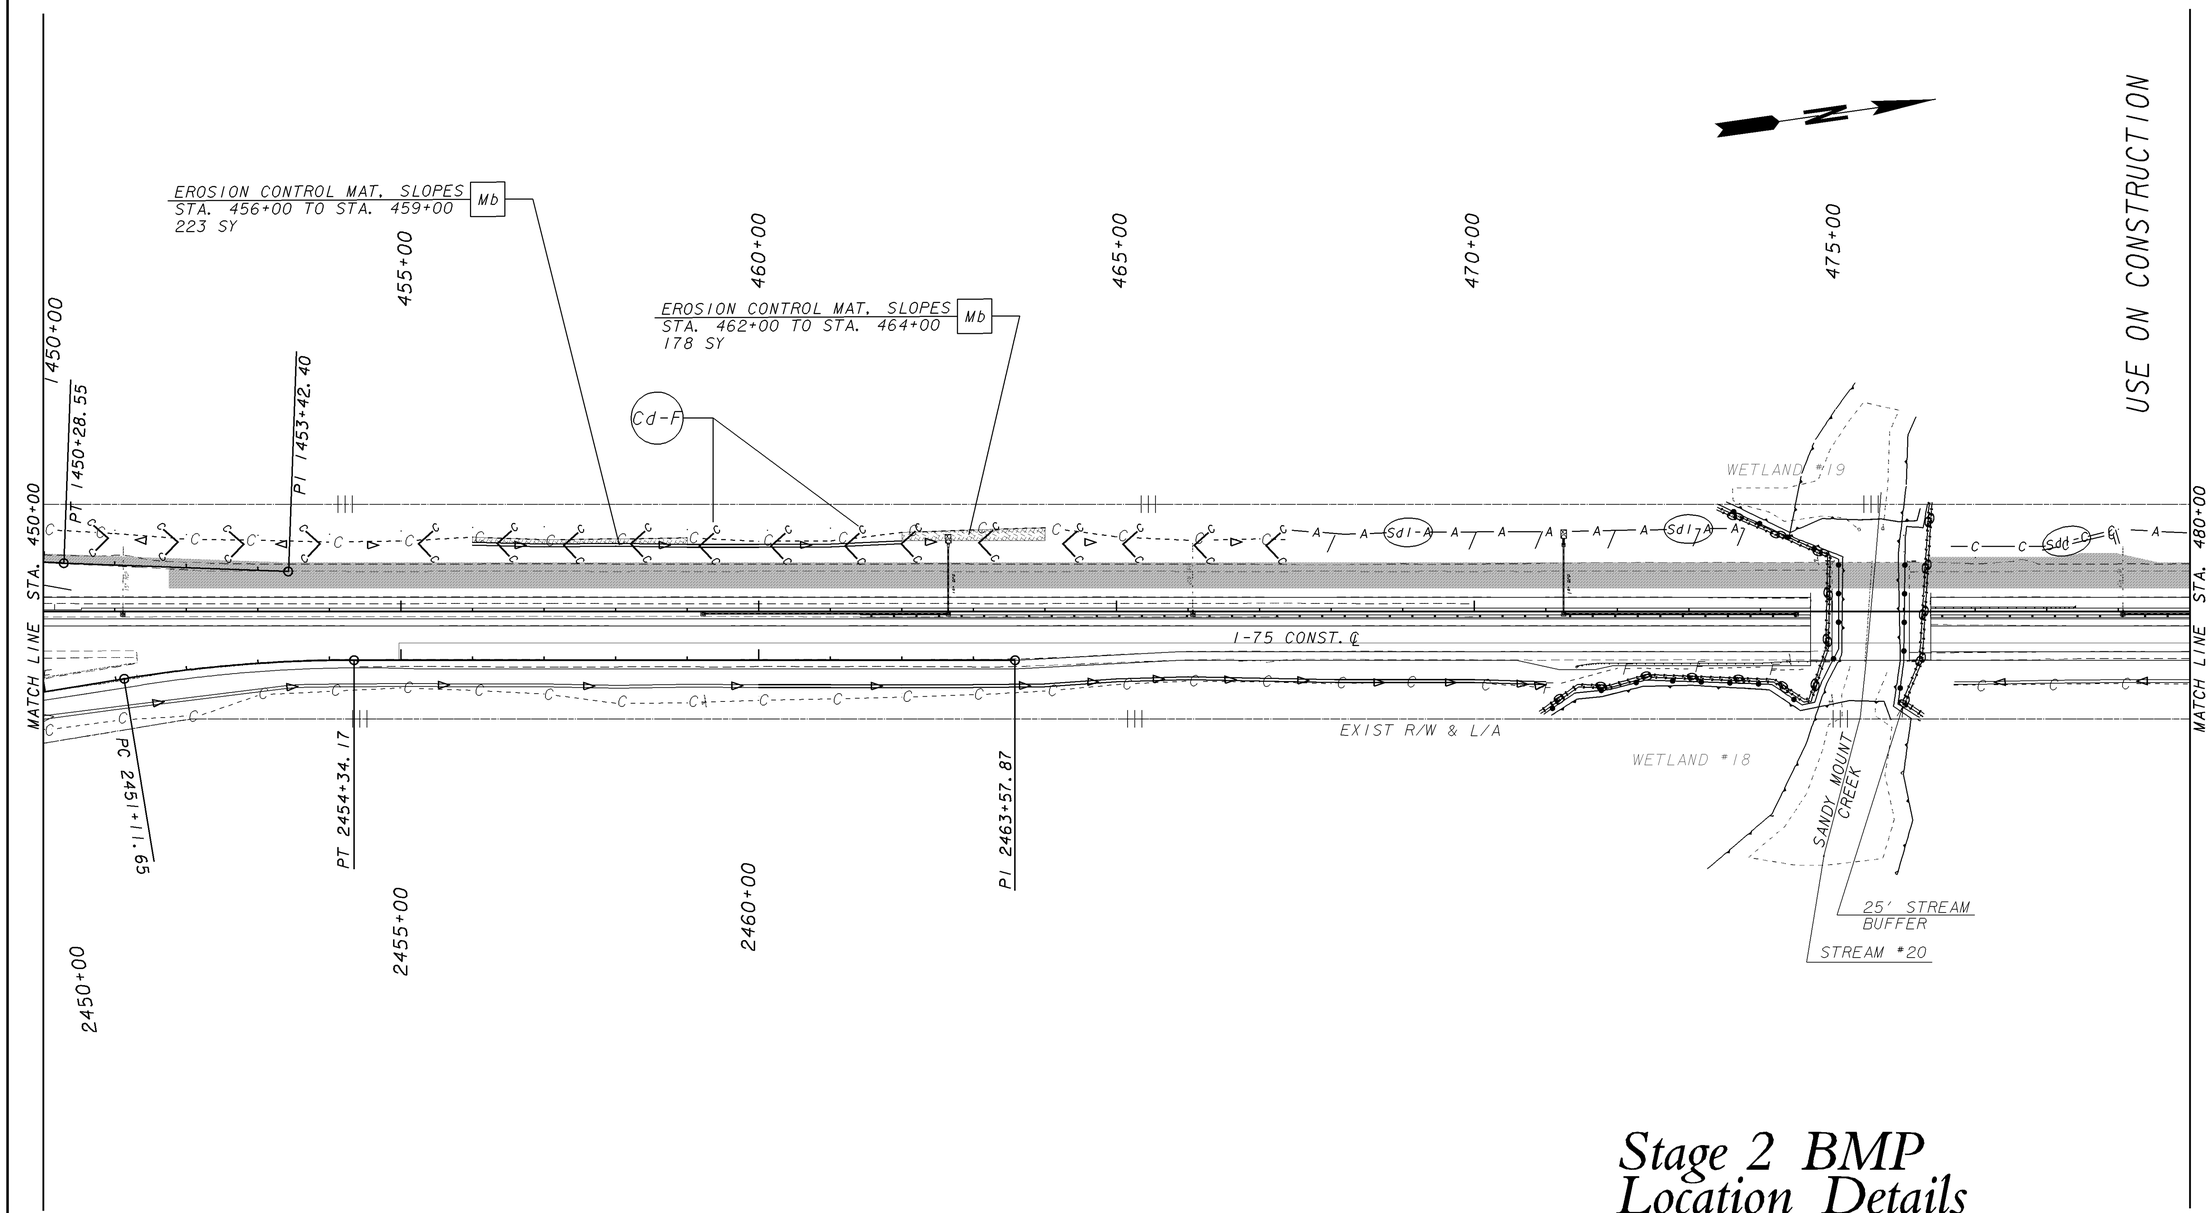

Stage 2 BMP Location Details

PROPOSED CONSTRUCTION

Co — CONSTRUCTION EXIT

EROSION CONTROL MATS

SILT FENCE - TYPE A — A — A — Sd1-A

SILT FENCE - TYPE C — C — C — Sd1-C

INLET SEDIMENT TRAP — Sd2-F

ORANGE BARRIER FENCE

GEORGIA
DEPARTMENT OF TRANSPORTATION

SCALE IN FEET
0 100 200 400

REVISION DATES
09/23/11
1/19/12
12/12/13

STATE OF GEORGIA
DEPARTMENT OF TRANSPORTATION
OFFICE: ROADWAY DESIGN

BMP LOCATION DETAILS

DRAWING No.
54-36

GPLN