Mon Dec 16 18:13:50 2013 ffLanders	Mon Dec 16 18:13:50 2013	\\gdot-dsnl\gocfg\resources\Gdot-2012.tbl	M:\M003243\DGN\M003243ER37.dgn	COUNTY	PROJECT NUMBER	SHEET NO.	TOTAL SHEETS
				DOOLY	CSNHS-M003-00(243)	600	663

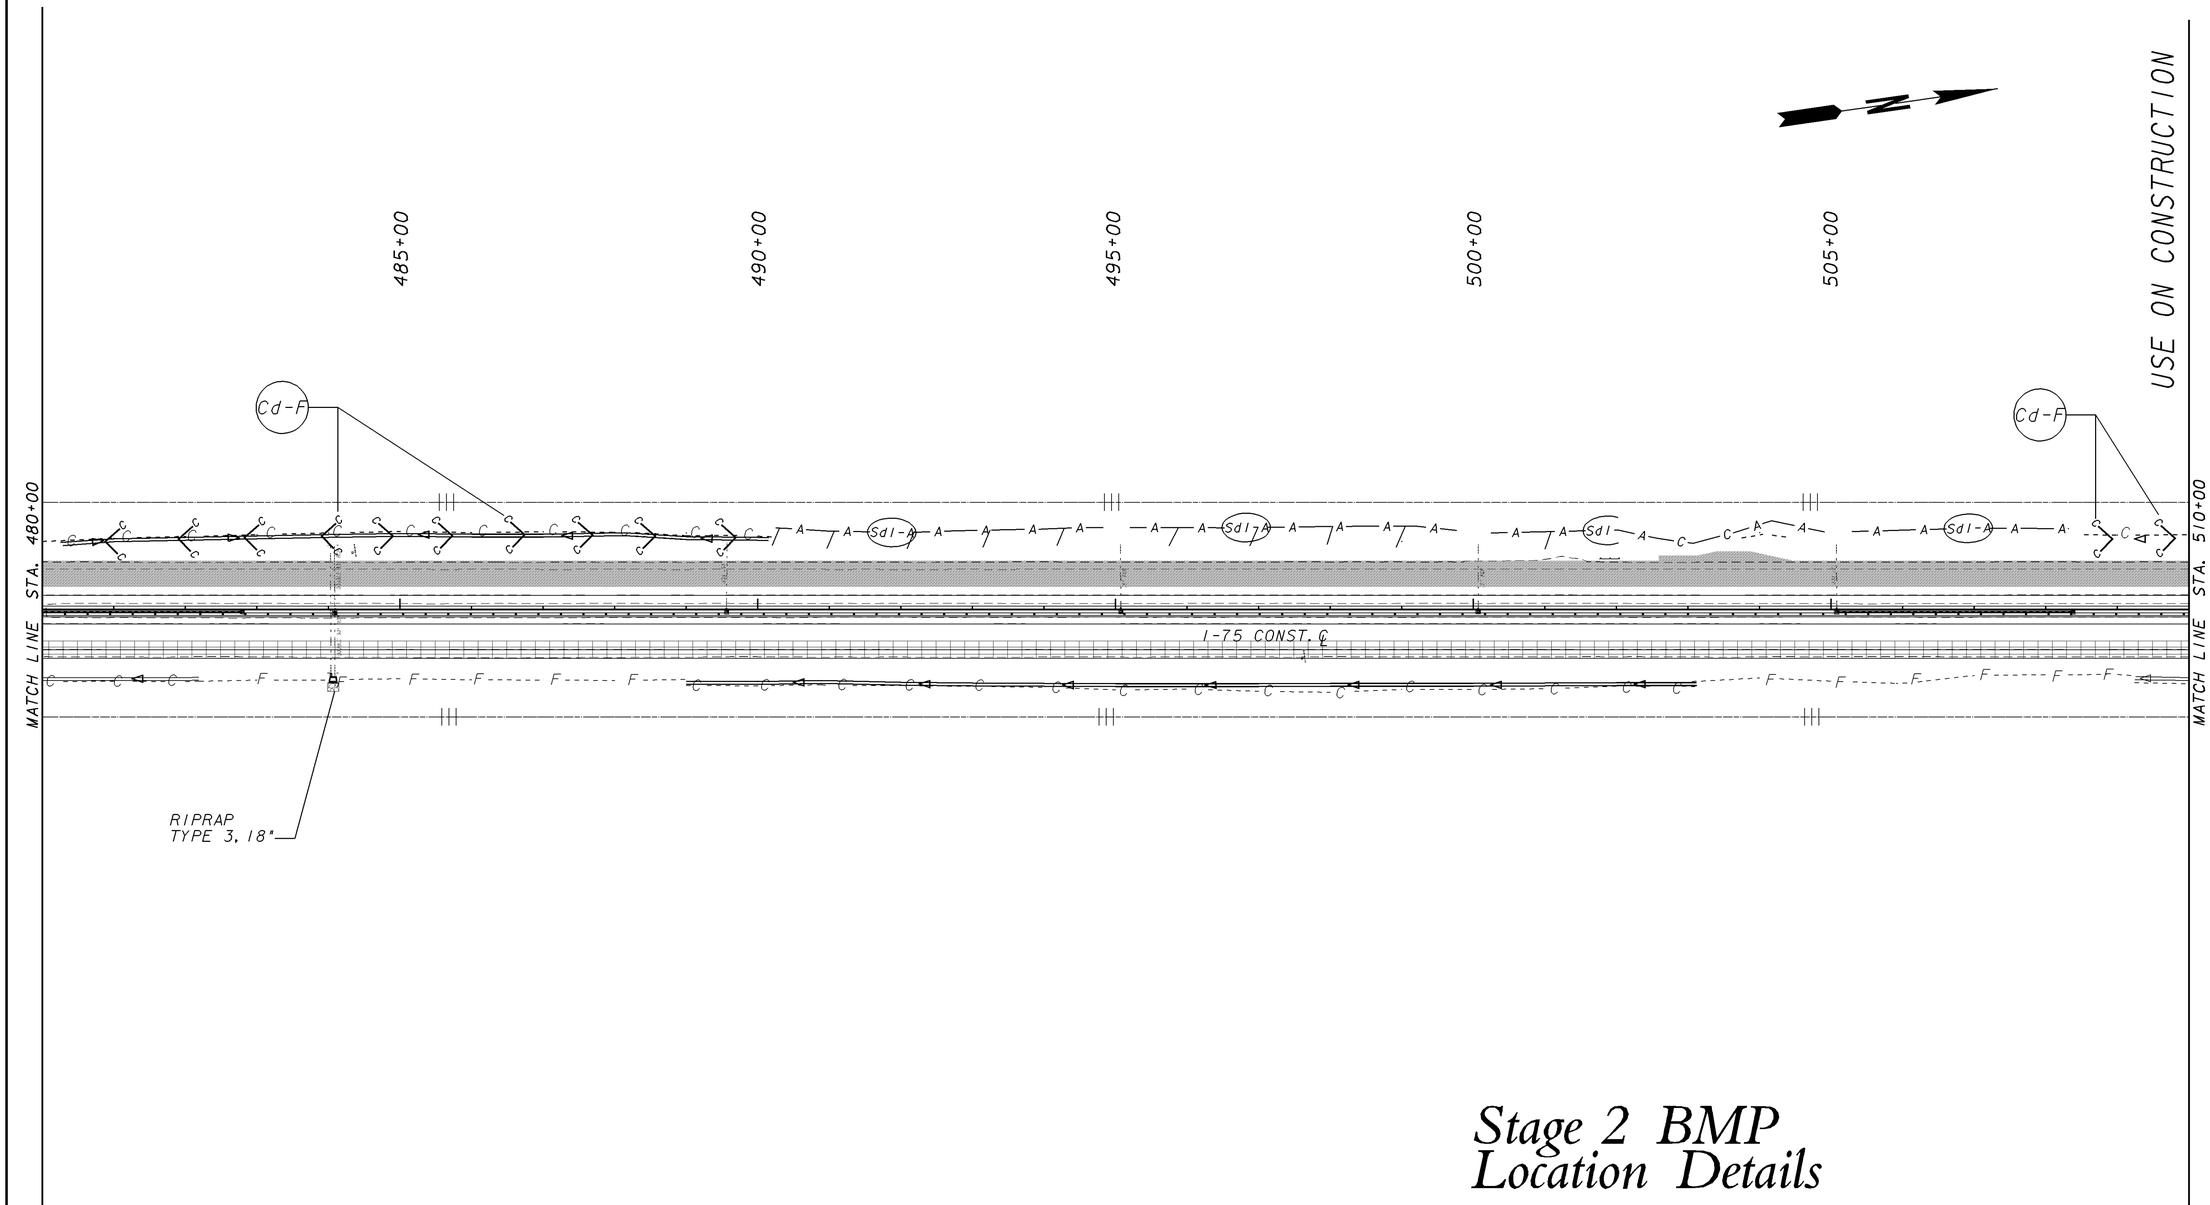

Stage 2 BMP Location Details

PROPOSED CONSTRUCTION

Co CONSTRUCTION EXIT

EROSION CONTROL MATS

SILT FENCE - TYPE A — A — A — Sdl-A

SILT FENCE - TYPE C — C — C — Sdl-C

INLET SEDIMENT TRAP — Sd2-F

ORANGE BARRIER FENCE

GEORGIA
DEPARTMENT OF TRANSPORTATION

SCALE IN FEET
0 100 200 400

REVISION DATES		
1/19/12		
12/12/13		

STATE OF GEORGIA
DEPARTMENT OF TRANSPORTATION
OFFICE: ROADWAY DESIGN

BMP LOCATION DETAILS

DRAWING No. 54-37

GPLN