Mon Dec 16 18:13:44 2013 ffLanders	Mon Dec 16 18:13:44 2013 \\gdot-dsn1\gocfg\resources\Gdot-2012.tbl	M:\M003243\DGN\M003243ER42.dgn	COUNTY	PROJECT NUMBER	SHEET NO.	TOTAL SHEETS
			DOOLY	CSNHS-M003-00(243)	605	663

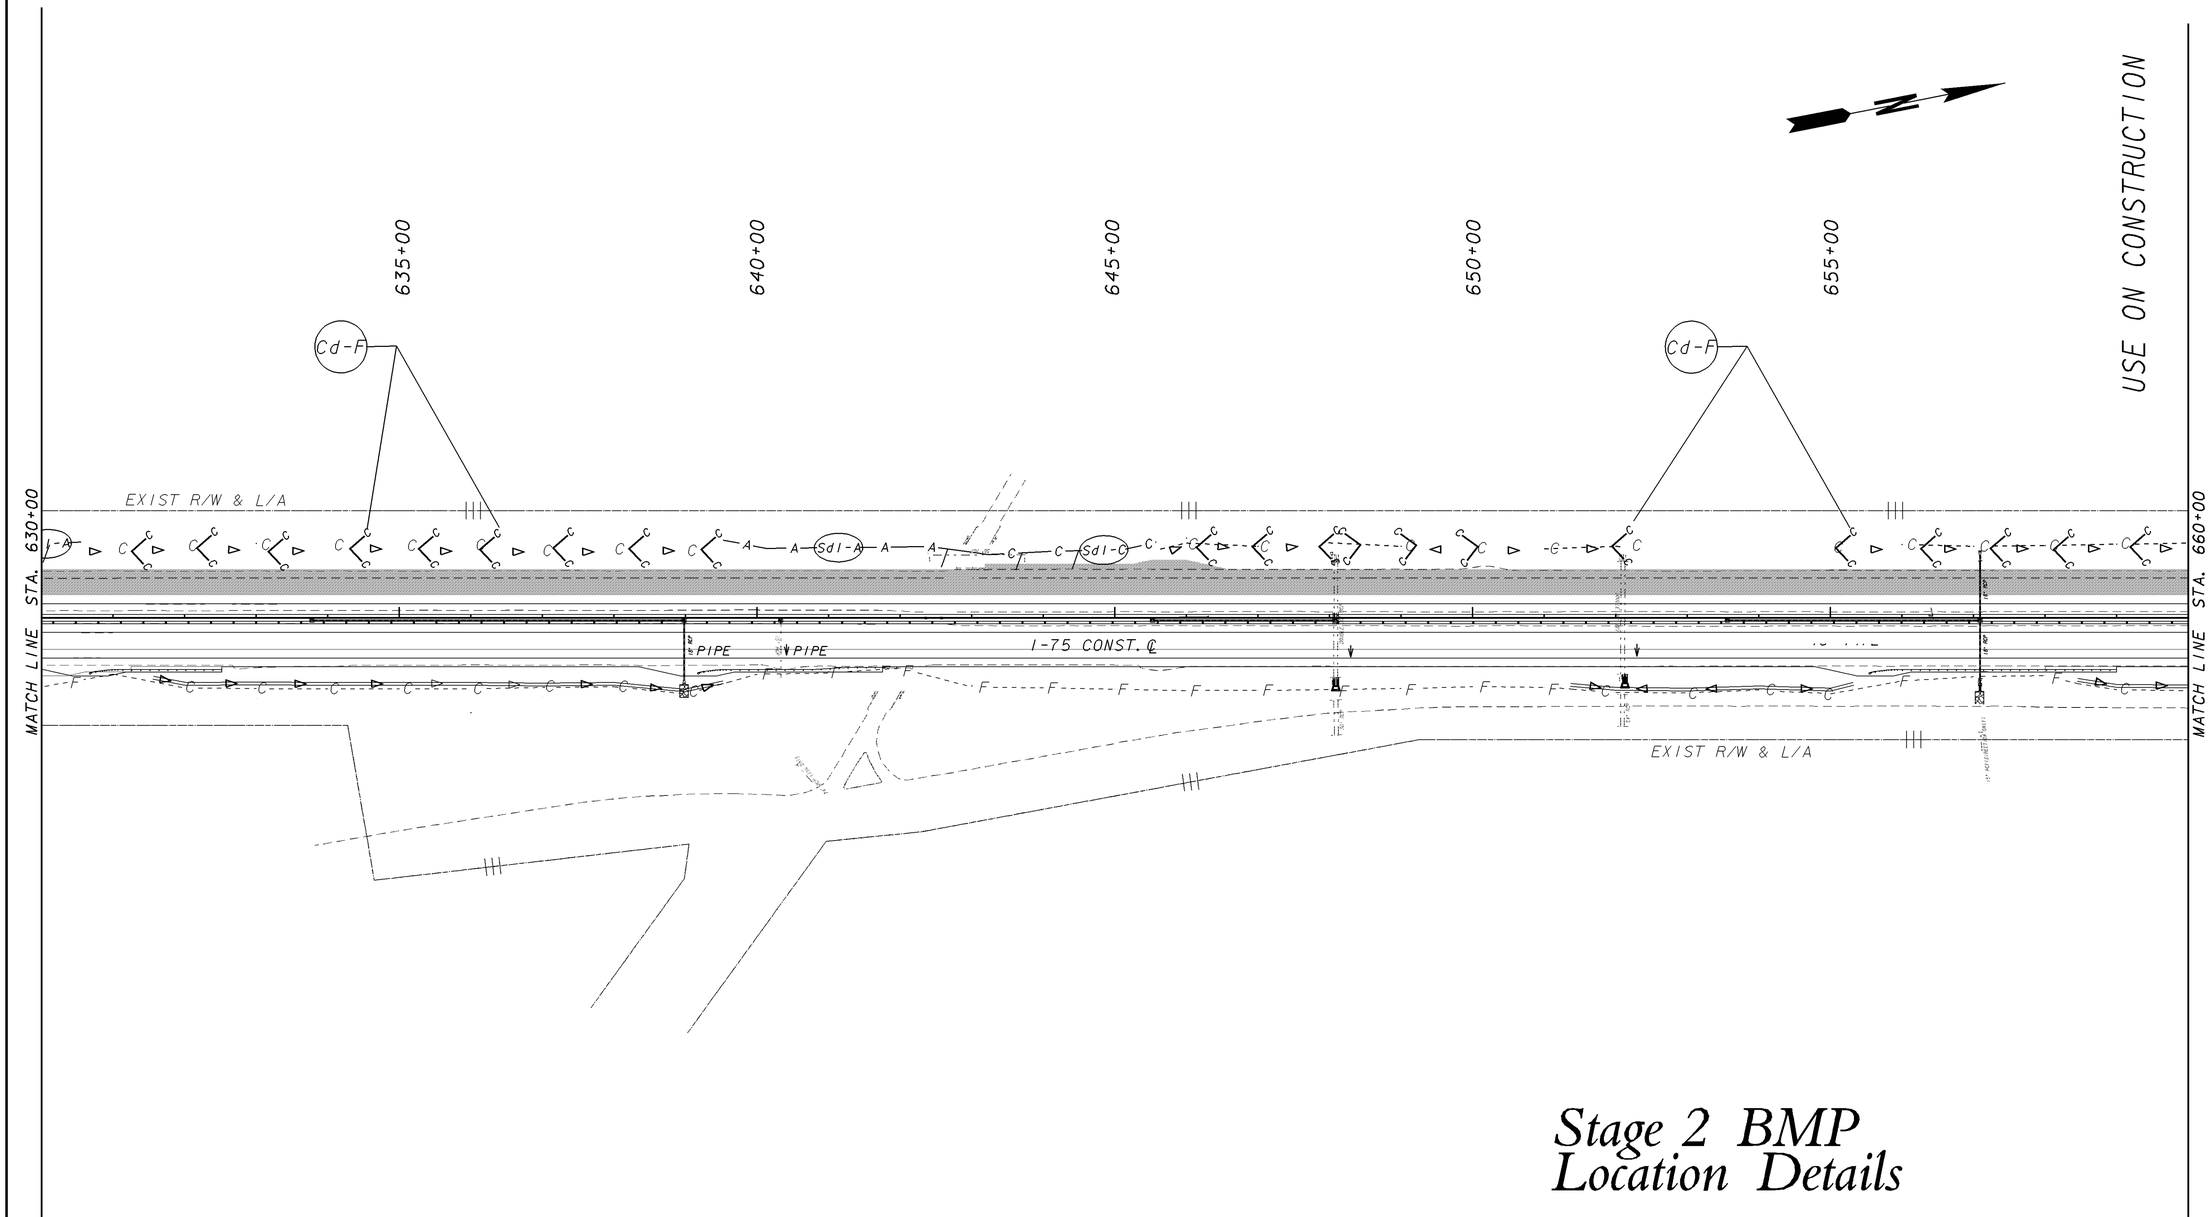

Stage 2 BMP Location Details

	PROPOSED CONSTRUCTION
Co	CONSTRUCTION EXIT
	EROSION CONTROL MATS
SILT FENCE - TYPE A	—A—A—Sd1-A—
SILT FENCE - TYPE C	—C—C—Sd1-C—
INLET SEDIMENT TRAP	Sd2-F
ORANGE BARRIER FENCE	

GEORGIA
DEPARTMENT OF TRANSPORTATION

SCALE IN FEET
0 100 200 400

REVISION DATES		
1/19/12		
12/12/13		

STATE OF GEORGIA
DEPARTMENT OF TRANSPORTATION
OFFICE: ROADWAY DESIGN

BMP LOCATION DETAILS

DRAWING No. 54-42

GPLN