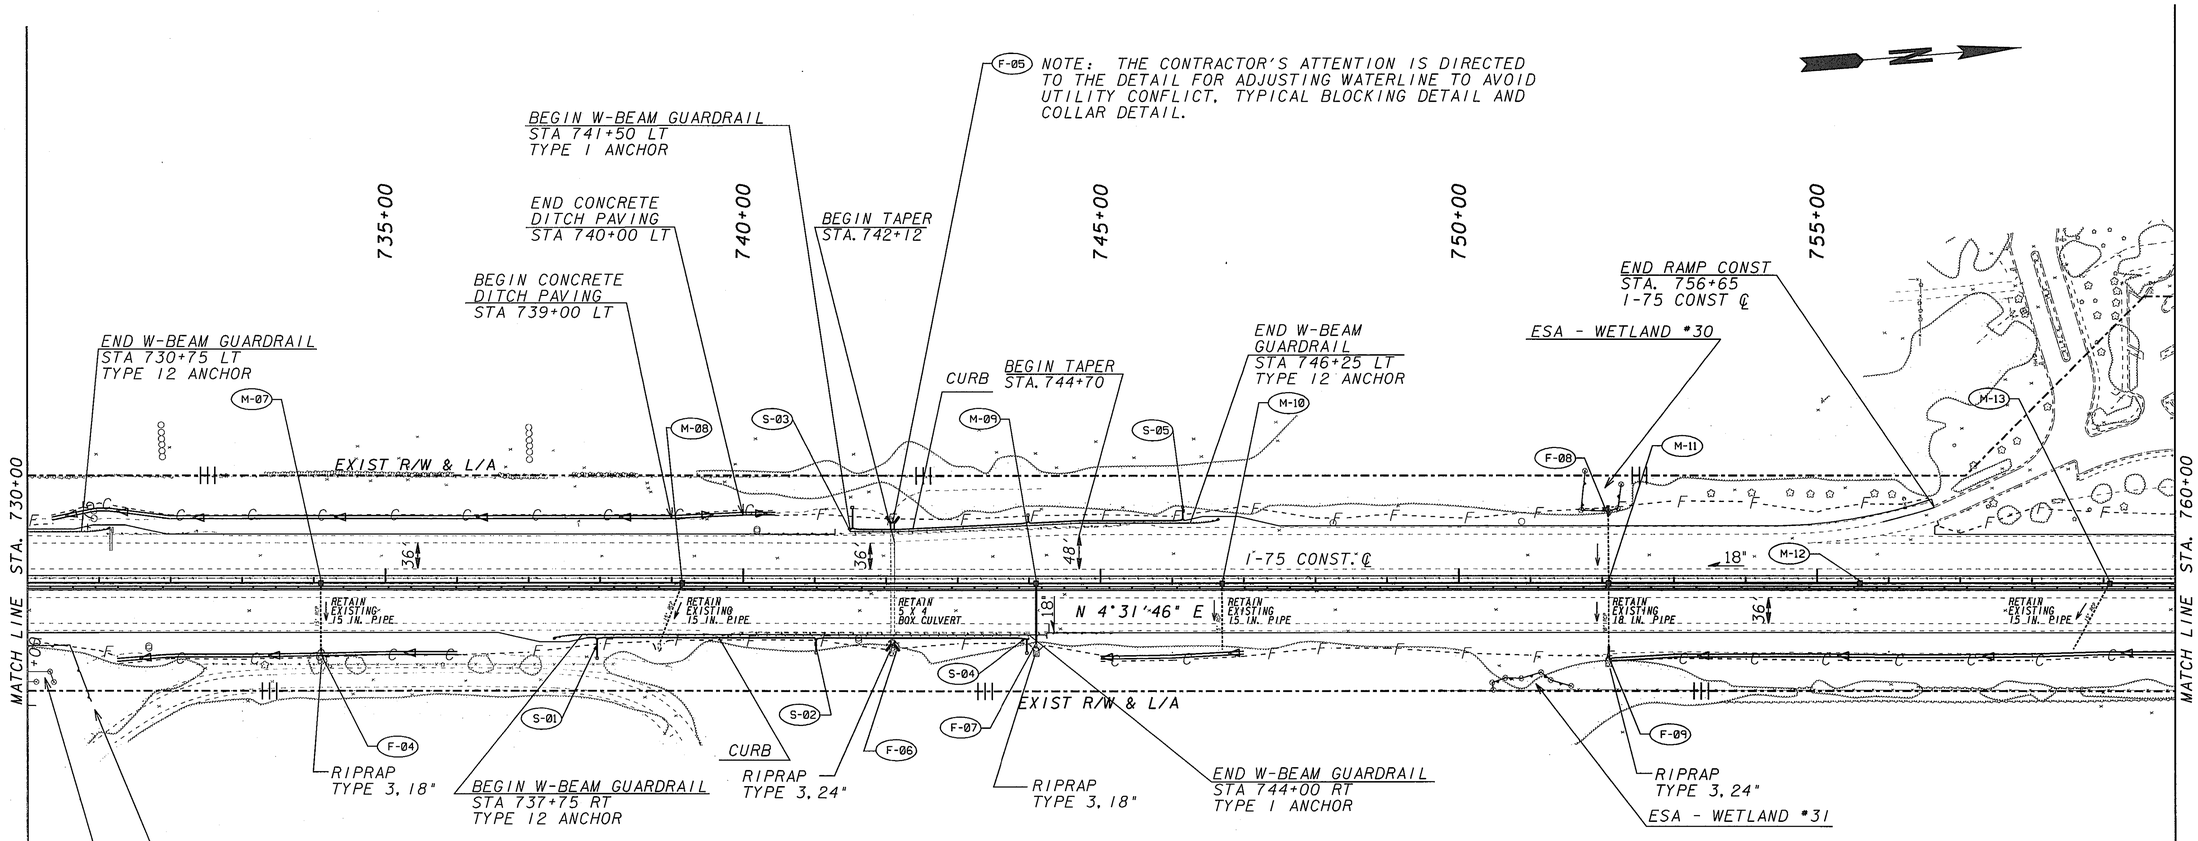

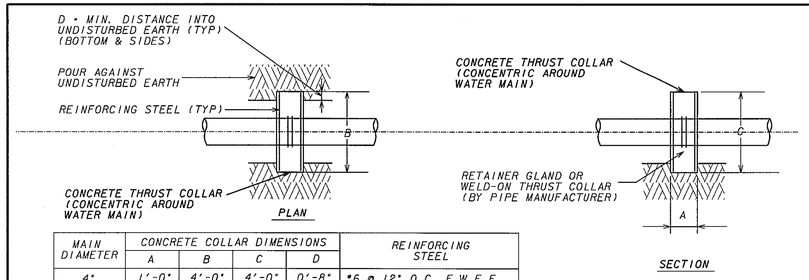

MAIN DIAMETER	CONCRETE COLLAR DIMENSIONS				REINFORCING STEEL
	A	B	C	D	
4"	1'-0"	4'-0"	4'-0"	0'-8"	#6 @ 12" O.C. E.W.E.F.

TEST PRESSURE: 150 P.S.I.
SOIL BEARING PRESSURE: 3000 P.S.F.

COLLAR DETAIL

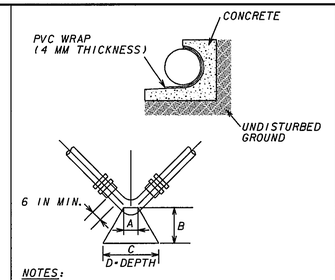

NOTES:
1. 'A', 'B', 'C' & 'D' WILL BE DETERMINED BY THE ENGINEER.

TYPICAL BLOCKING DETAIL

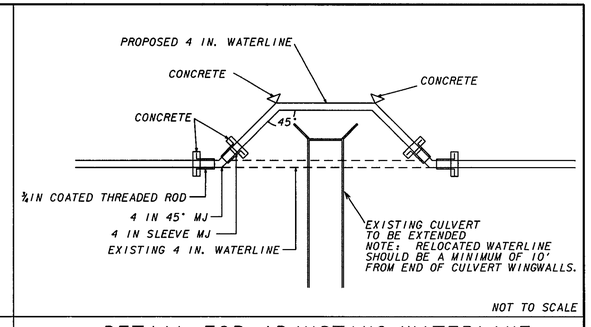

NOT TO SCALE

DETAIL FOR ADJUSTING WATERLINE TO AVOID UTILITY CONFLICT

PROPERTY AND EXISTING R/W LINE
REQUIRED R/W LINE
CONSTRUCTION LIMITS
EASEMENT FOR CONSTR & MAINTENANCE OF SLOPES
EASEMENT FOR CONSTR OF SLOPES
EASEMENT FOR CONSTR OF DRIVES

BEGIN LIMIT OF ACCESS.....BLA
END LIMIT OF ACCESS.....ELA
LIMIT OF ACCESS
REQ'D R/W & LIMIT OF ACCESS
ORANGE BARRIER FENCE

GEORGIA
DEPARTMENT OF TRANSPORTATION

SCALE IN FEET
0 100 200 400

REVISION DATES

STATE OF GEORGIA
DEPARTMENT OF TRANSPORTATION
OFFICE: ROADWAY DESIGN

MAINLINE PLAN

I-75

DRAWING No. 13-02