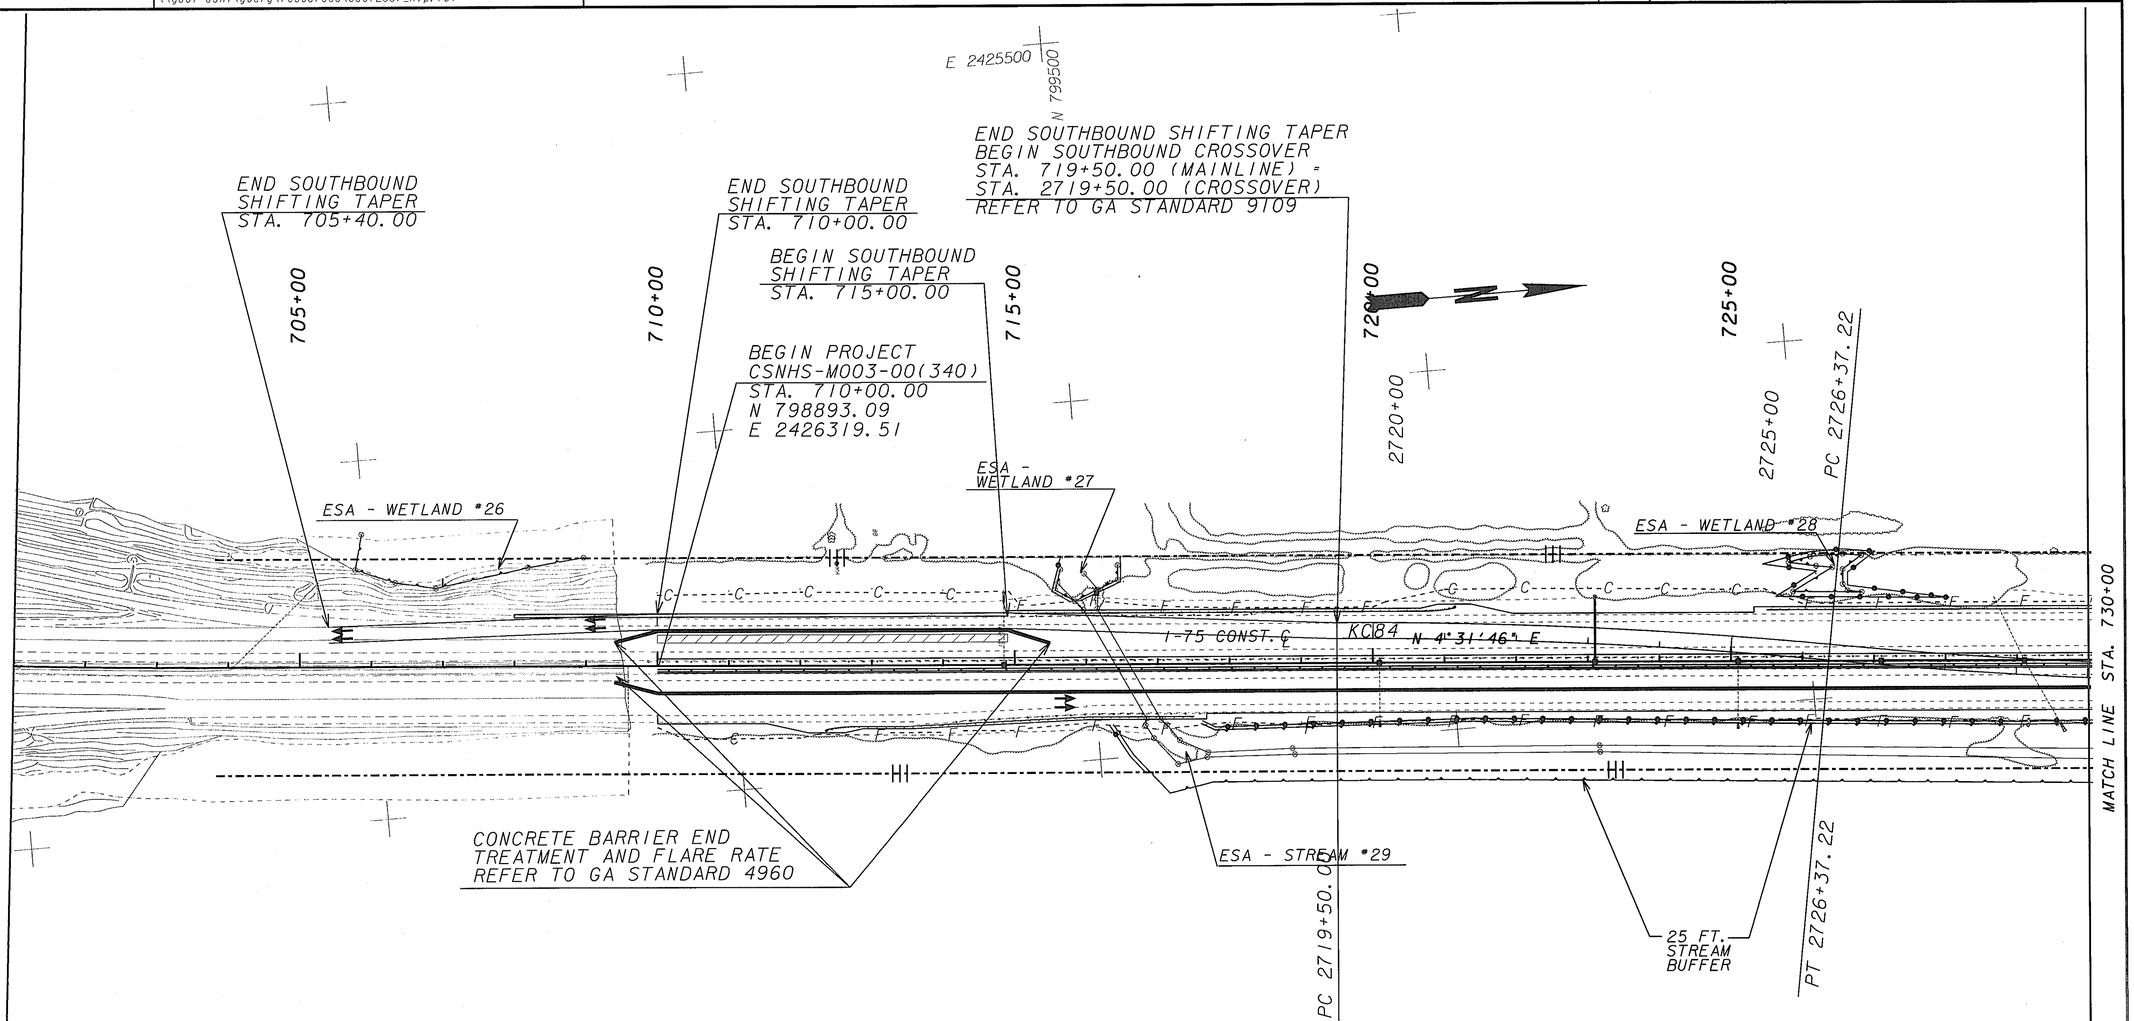

STAGE 3A

1. MAINTAIN NORTHBOUND AND SOUTHBOUND TRAFFIC SHIFTS
2. MAINTAIN TEMPORARY BARRIER LOCATION
3. MAINTAIN NORTHBOUND RAMP TRAFFIC IN EXISTING LOCATION
4. SHIFT SOUTHBOUND RAMP TRAFFIC TO OUTSIDE RAMP SHOULDER
5. SOUTHBOUND RAMP TRAFFIC TO UTILIZE MEDIAN CROSSOVERS FOR ENTRANCE AND EXIT MOVEMENTS
6. CONSTRUCT SOUTHBOUND GORE AREAS, RAMP TIE-INS AND RAMP INSIDE SHOULDERS

CURVE DATA
CURVE NAME = KC84
P. I. STATION = 2722+93.87
P. I. X = 2426387.79
P. I. Y = 800185.61
DELTA = 5°30'25.0"
D = 0°48'4.8"
T = 343.87
L = 687.22
R = 7150.00
E = 8.26
e = 0.02

Stage 3A

STAGE 1 · STAGE 2 · STAGE 2A · STAGE 3 · STAGE 3A · STAGE 4 · STAGE 4A

TRAFFIC THIS STAGE
TEMP CONC BARRIER
ORANGE BARRIER FENCE

GEORGIA
DEPARTMENT OF TRANSPORTATION

SCALE IN FEET
0 100 200 400

REVISION DATES

STATE OF GEORGIA
DEPARTMENT OF TRANSPORTATION
OFFICE: ROADWAY DESIGN

CONSTRUCTION STAGING PLAN

STAGE 3A

DRAWING No. 19-40