STATE	PROJECT NUMBER	SHEET NO.	TOTAL SHEETS
GA	CSNHS-M003-00(340)	108	414

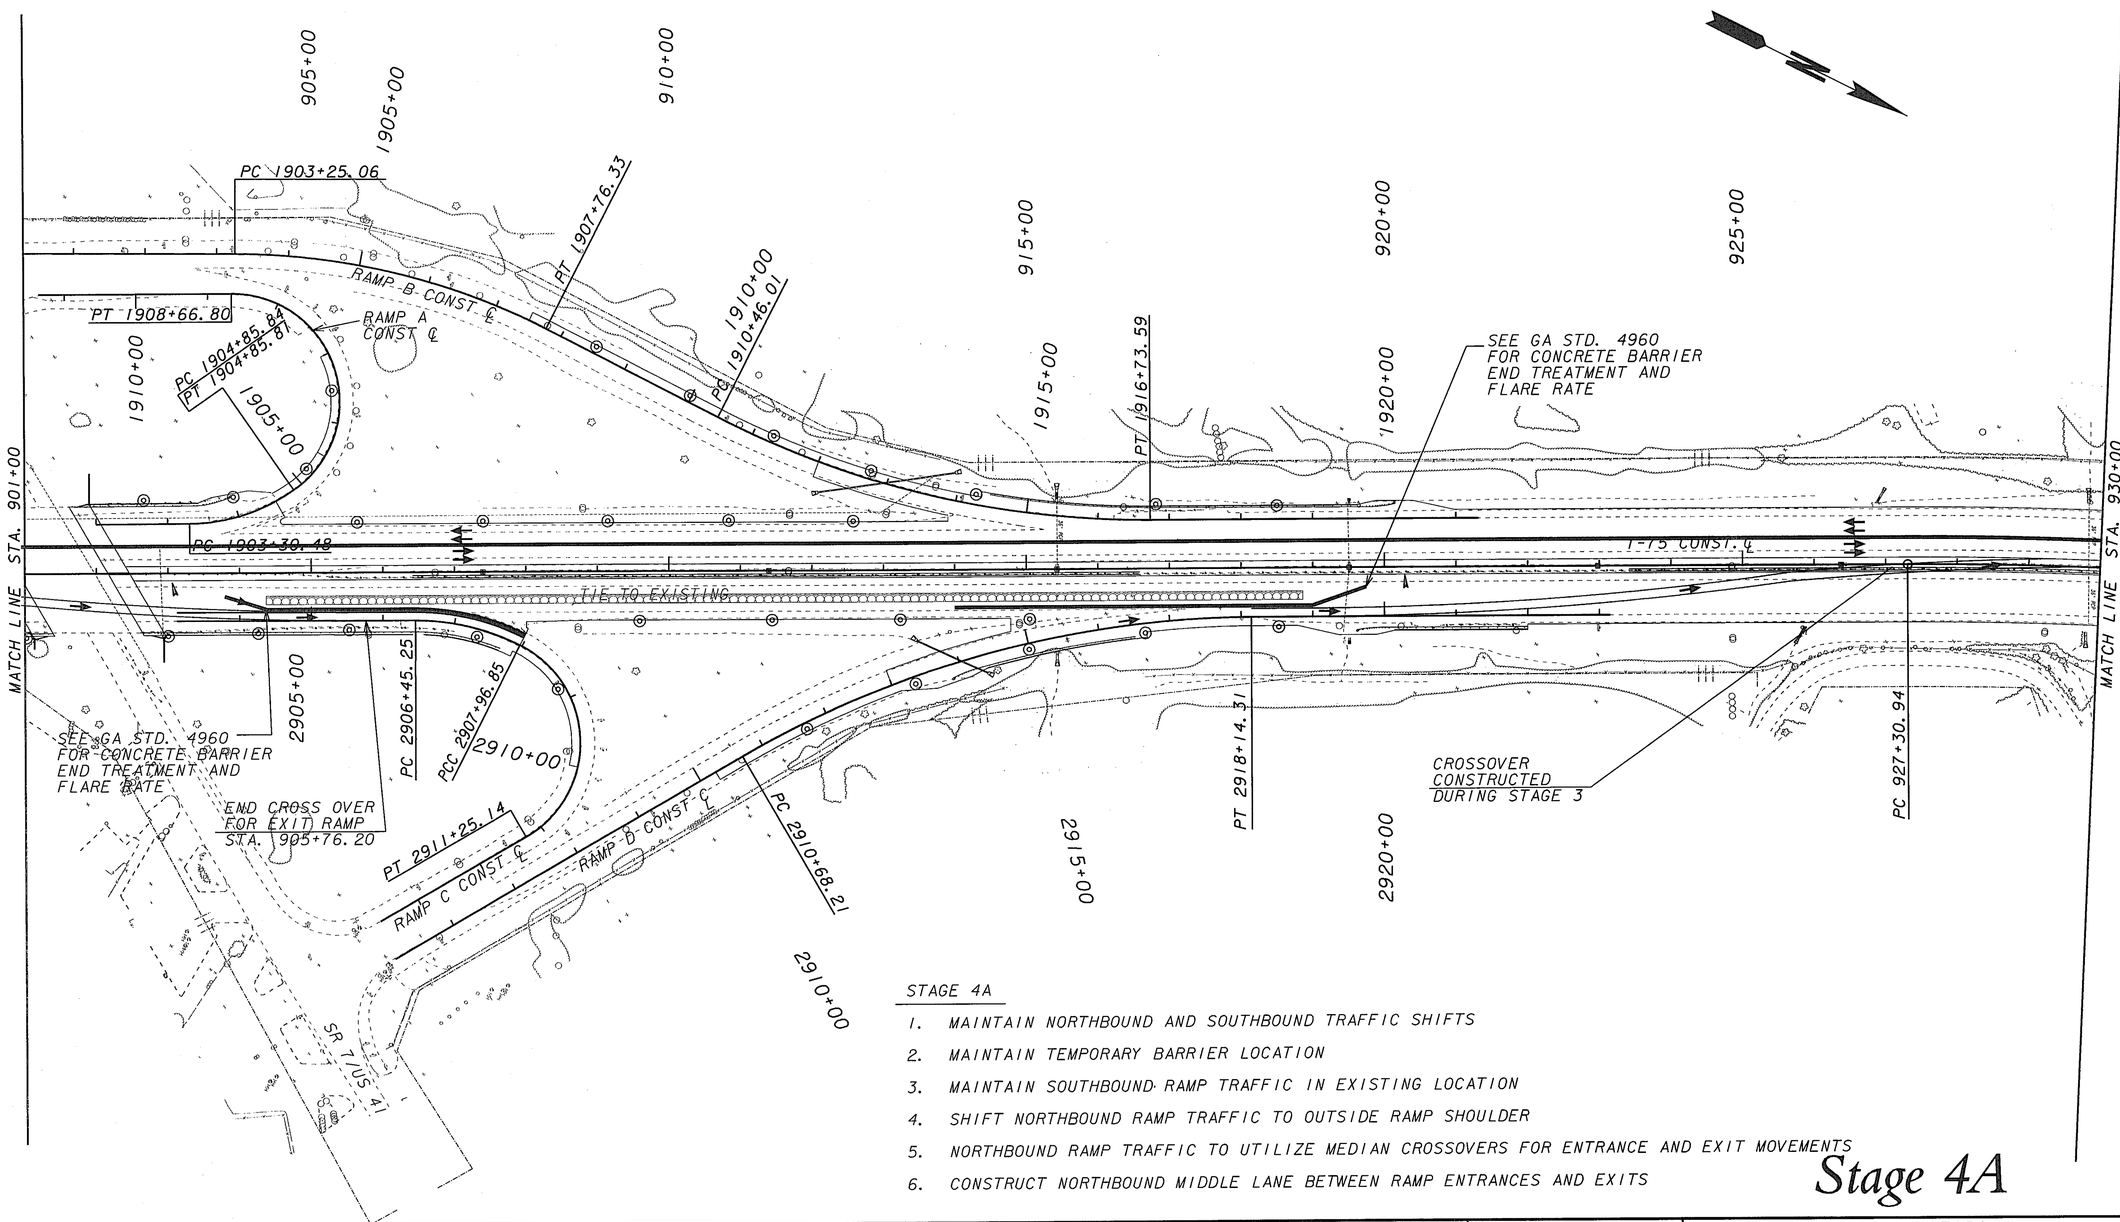

STAGE 4A

1. MAINTAIN NORTHBOUND AND SOUTHBOUND TRAFFIC SHIFTS
2. MAINTAIN TEMPORARY BARRIER LOCATION
3. MAINTAIN SOUTHBOUND RAMP TRAFFIC IN EXISTING LOCATION
4. SHIFT NORTHBOUND RAMP TRAFFIC TO OUTSIDE RAMP SHOULDER
5. NORTHBOUND RAMP TRAFFIC TO UTILIZE MEDIAN CROSSOVERS FOR ENTRANCE AND EXIT MOVEMENTS
6. CONSTRUCT NORTHBOUND MIDDLE LANE BETWEEN RAMP ENTRANCES AND EXITS

Stage 4A

STAGE 1
STAGE 2
STAGE 2A
STAGE 3
STAGE 3A
STAGE 4
STAGE 4A

TRAFFIC THIS STAGE
TEMP CONC BARRIER
ORANGE BARRIER FENCE

GEORGIA
DEPARTMENT OF TRANSPORTATION

SCALE IN FEET
0 100 200 400

REVISION DATES

STATE OF GEORGIA
DEPARTMENT OF TRANSPORTATION
OFFICE: ROADWAY DESIGN

CONSTRUCTION STAGING PLAN

DRAWING No. 19-60

3/1/2007 GPLN

4/8/2010 4:22:38 PM \\GDOT-DSNI\GOPLOT\QCF\GO_Klp8000.qcf SIBEH Y:\M003340 - Sta. 710+00 to 1000+00\DGN\003340ST58.prf GO-UDI