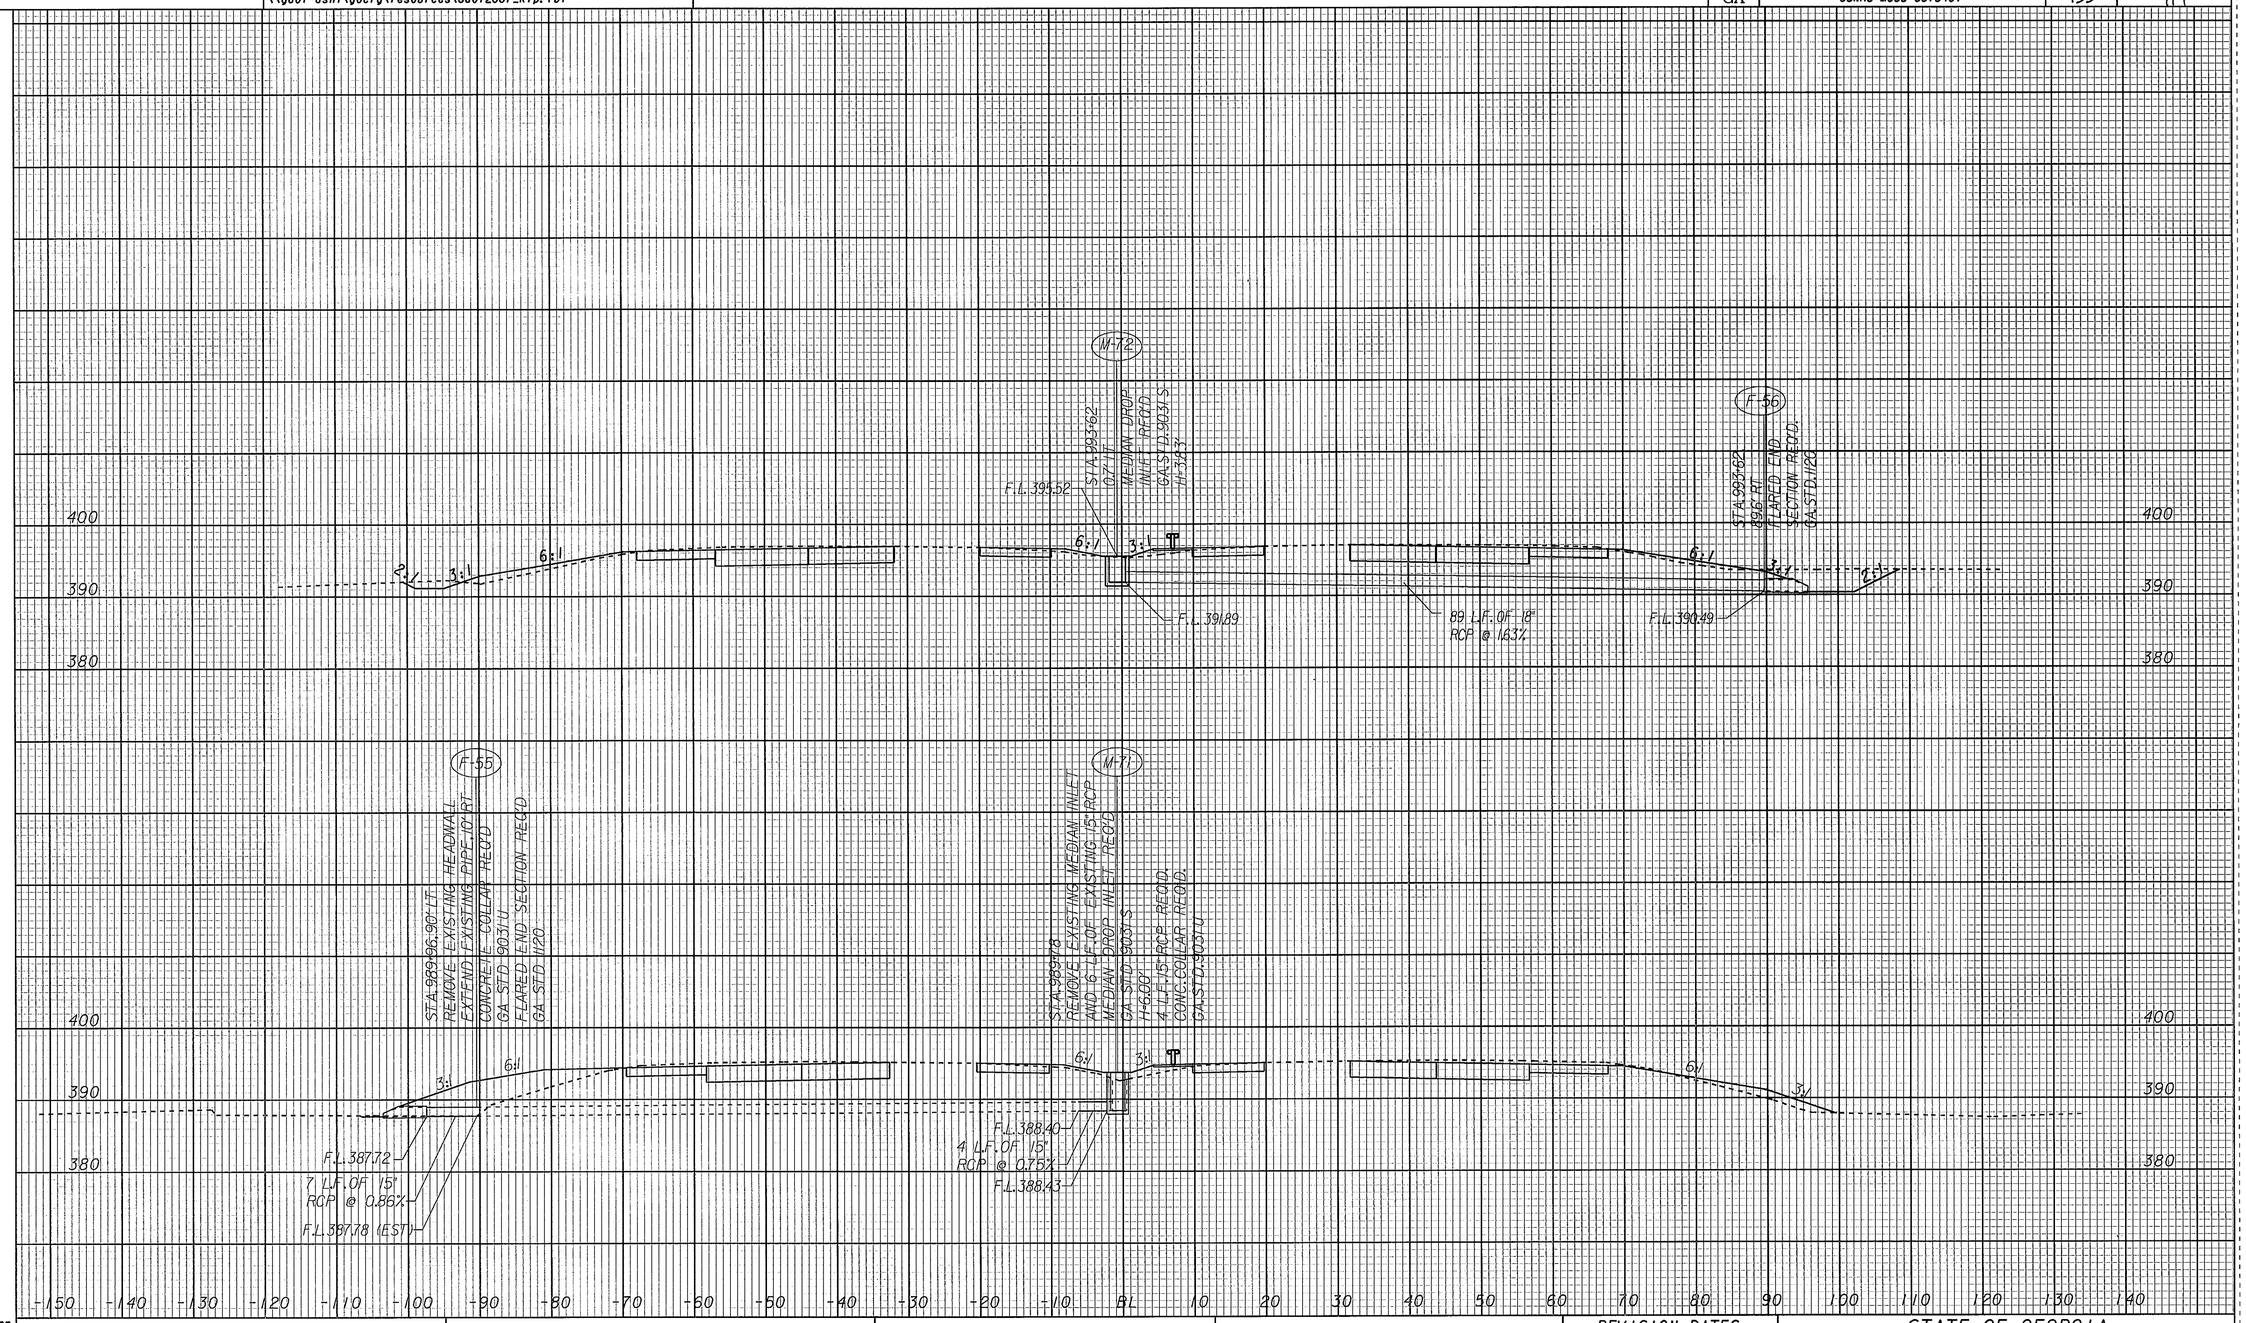

GEORGIA
DEPARTMENT OF TRANSPORTATION

SCALE : 1" = 10' HORIZ.
1" = 10' VERT.

REVISION DATES		

STATE OF GEORGIA
DEPARTMENT OF TRANSPORTATION
OFFICE: ROADWAY DESIGN

DRAINAGE

I-75

DRAWING No. 22-40