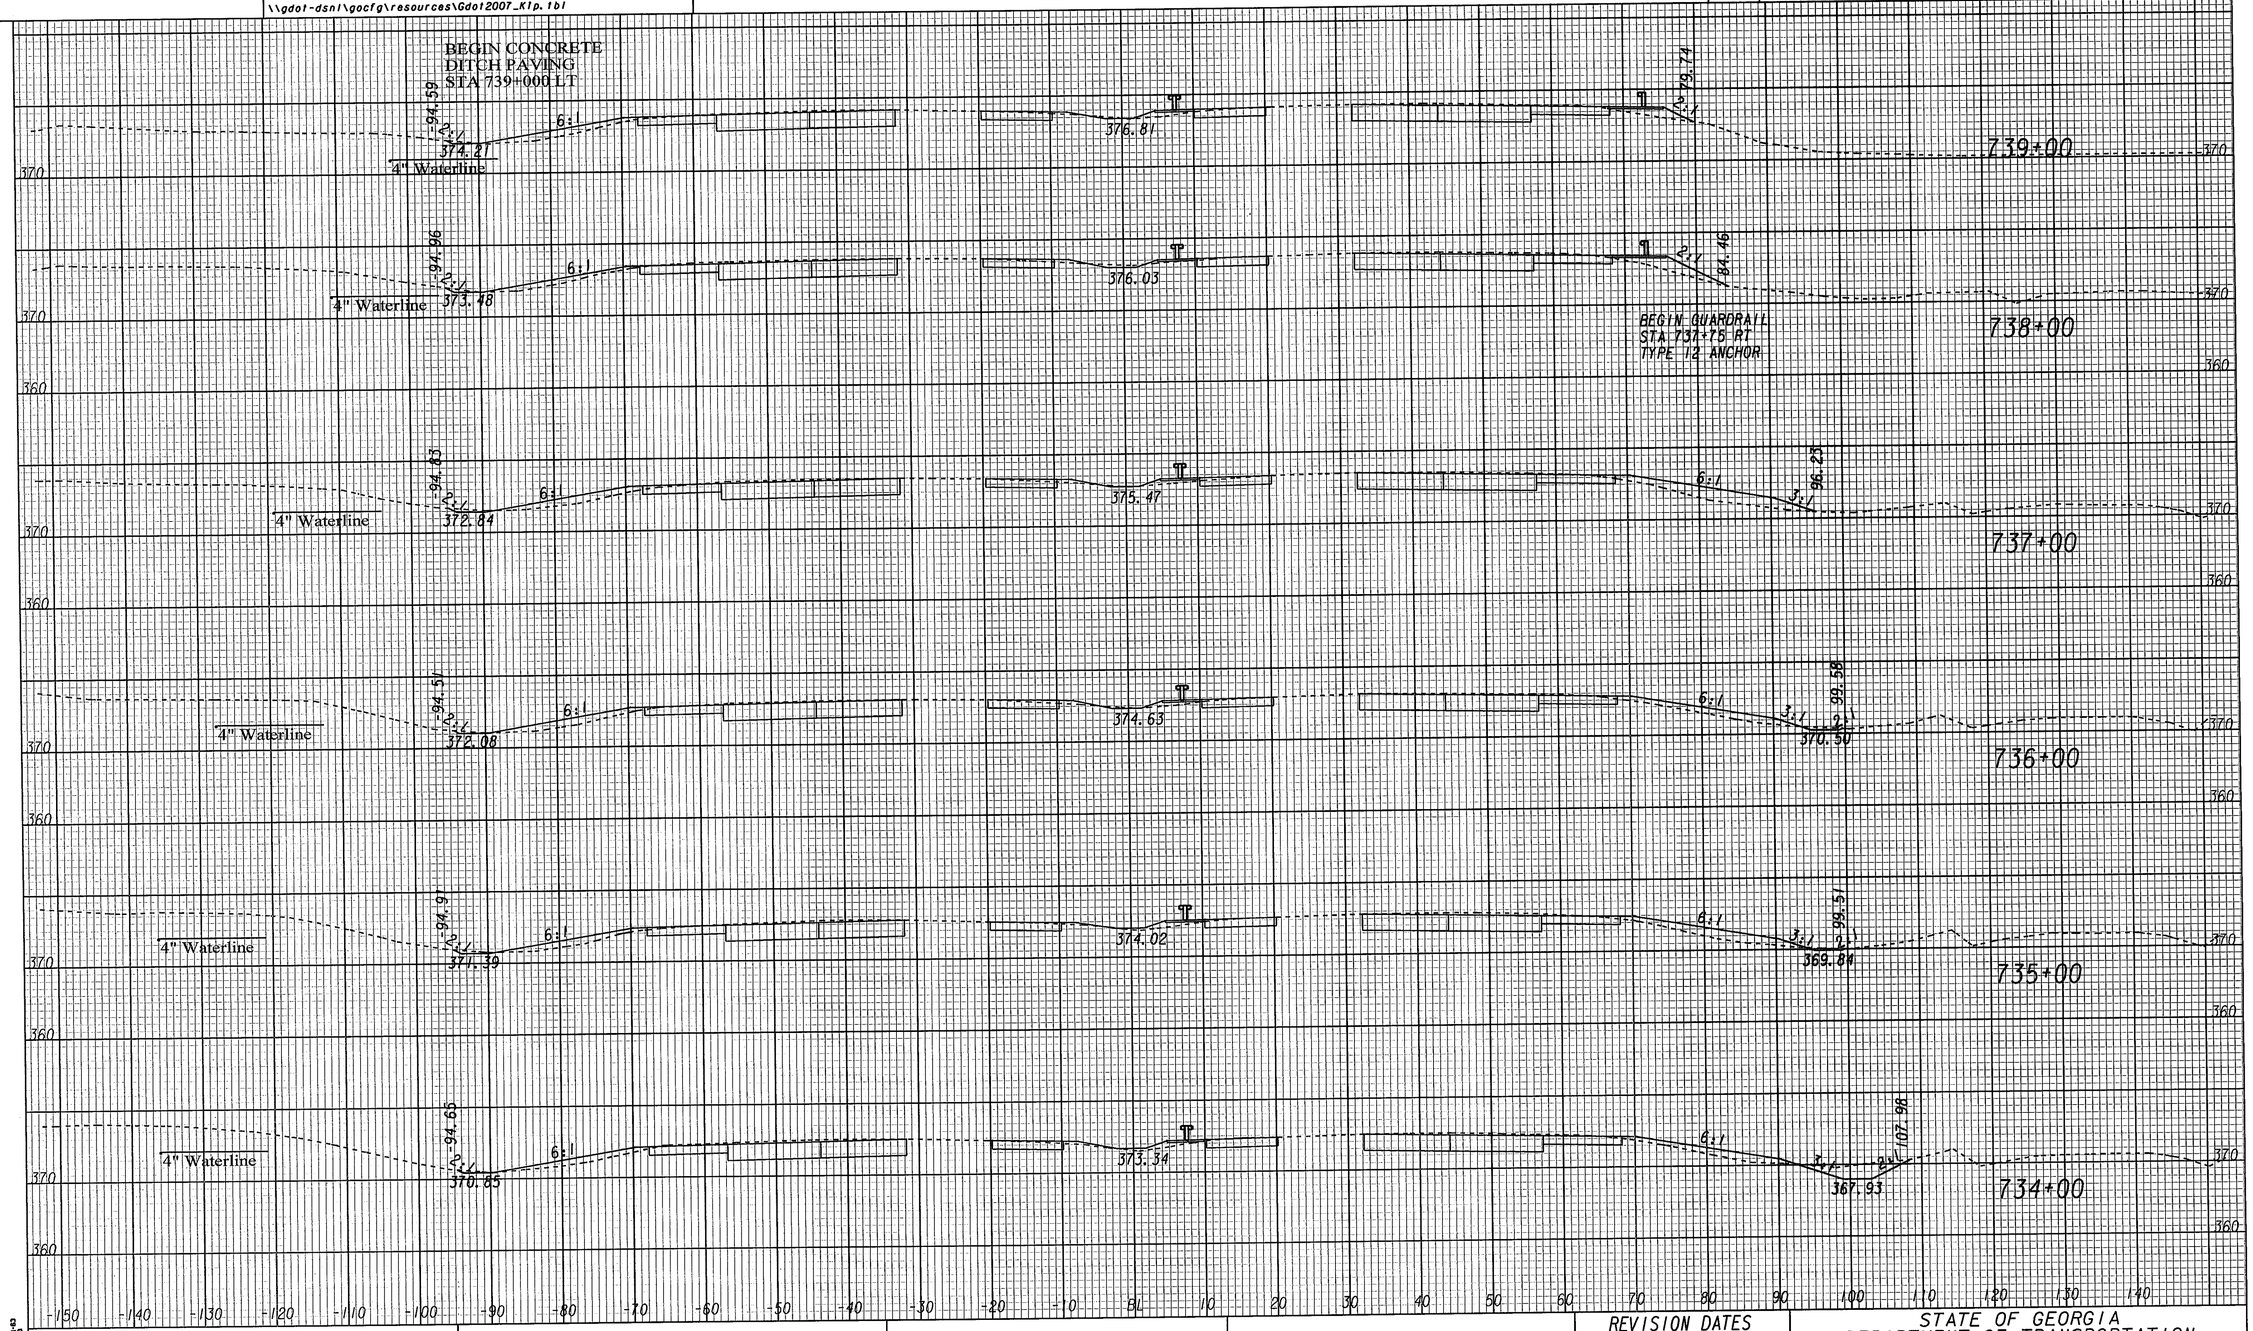

GEORGIA
DEPARTMENT OF TRANSPORTATION

SCALE : 1"=10' HORIZ.
1"=10' VERT.

REVISION DATES

STATE OF GEORGIA
DEPARTMENT OF TRANSPORTATION
OFFICE: ROADWAY DESIGN
EARTHWORK CROSS SECTIONS

STA 734+00 - STA 739+00
I-75

DRAWING No. 23-05