STATE	PROJECT NUMBER	SHEET NO.	TOTAL SHEETS
GA	CSNHS-M003-00(340)	236	414

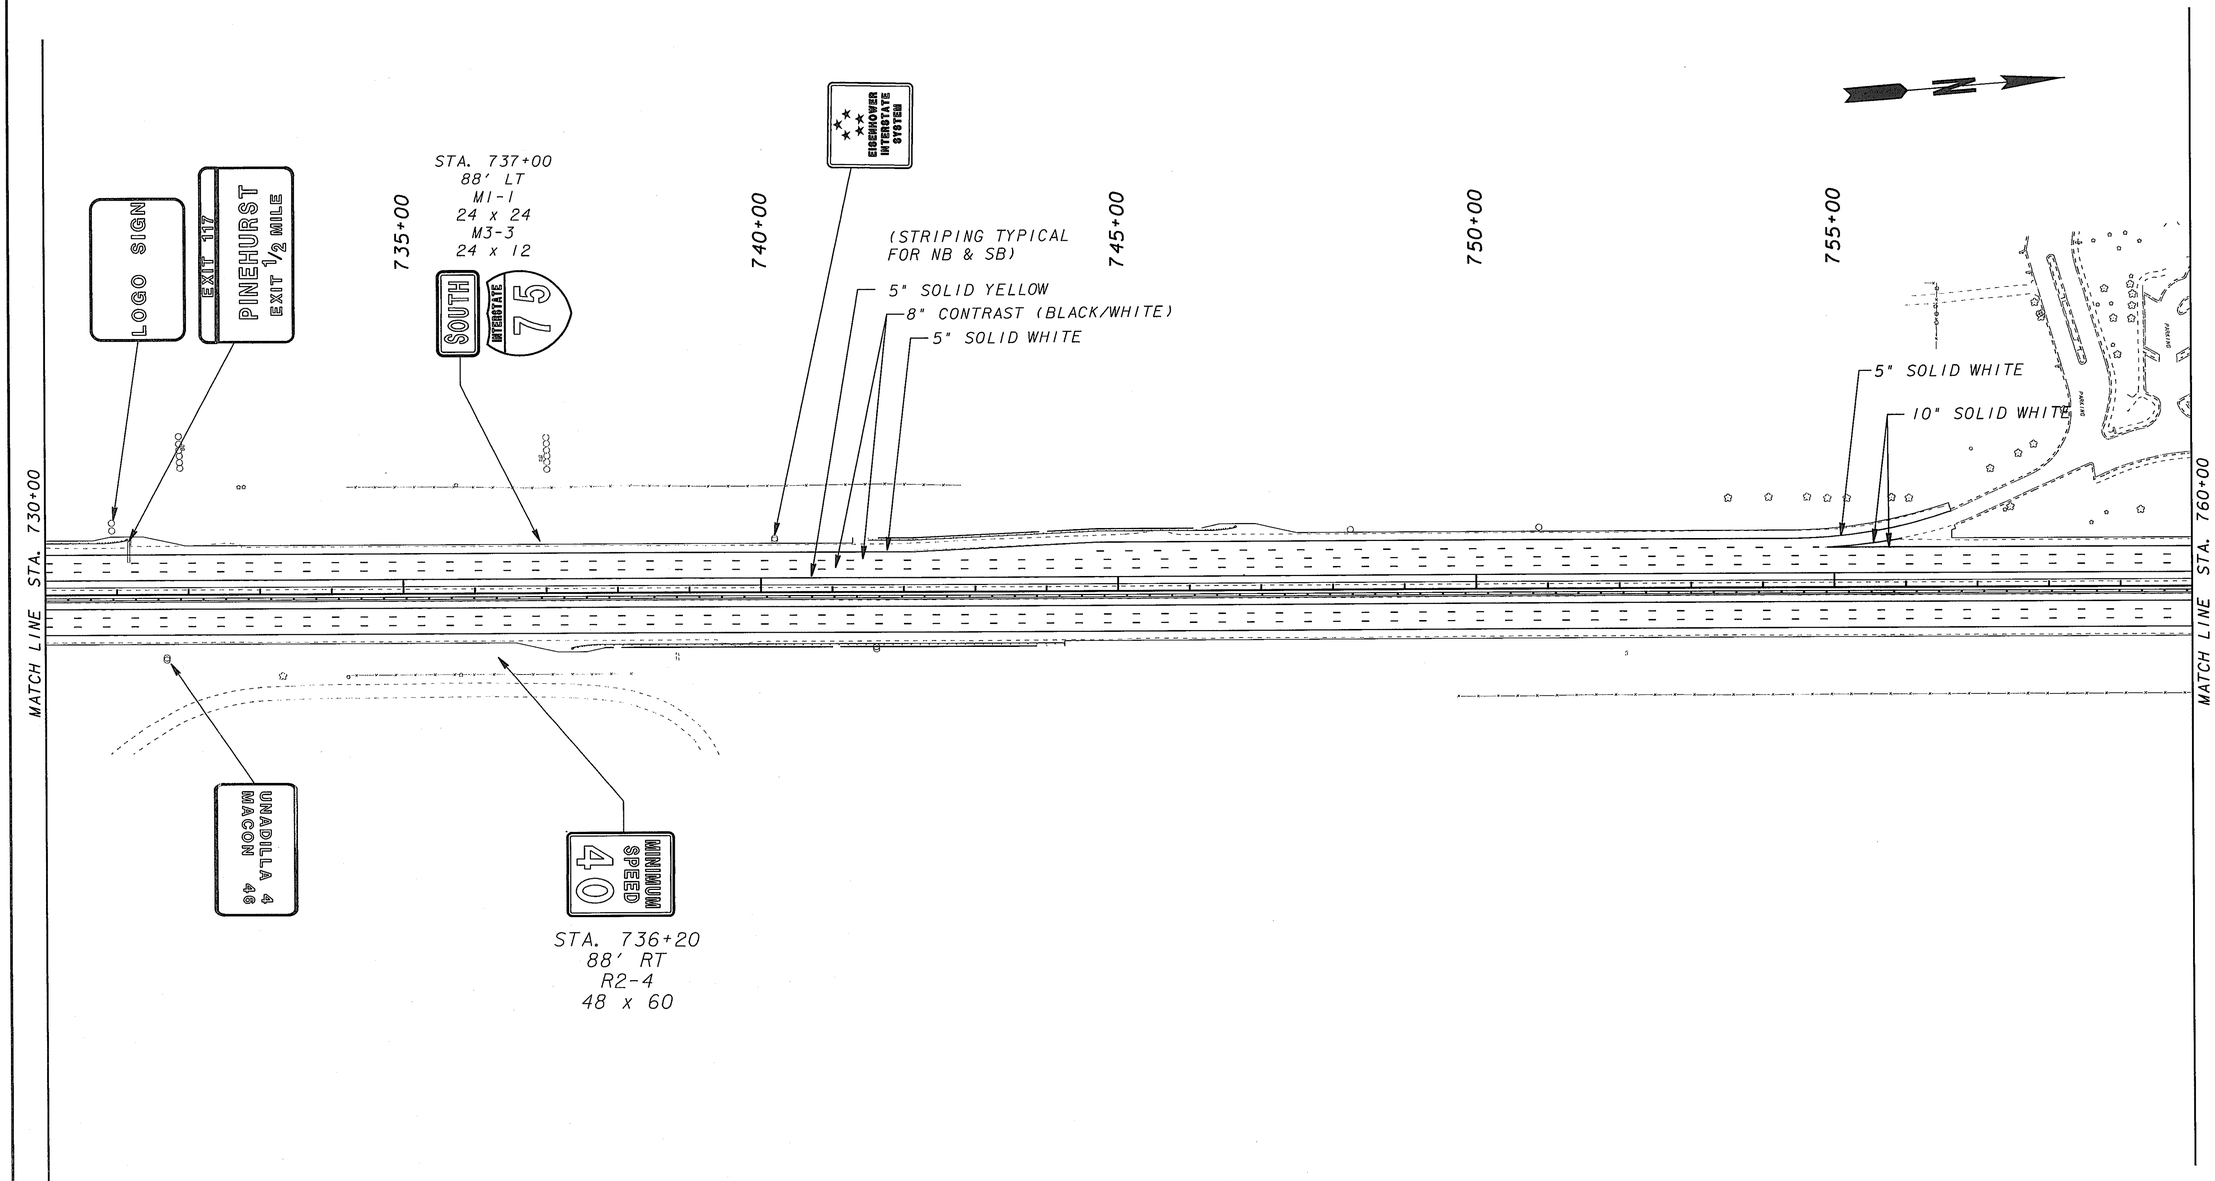

GEORGIA
DEPARTMENT OF TRANSPORTATION

SCALE IN FEET
0 100 200 400

REVISION DATES

STATE OF GEORGIA
DEPARTMENT OF TRANSPORTATION
OFFICE: ROADWAY DESIGN
SIGNING AND MARKING PLANS

DRAWING No.
26-02

3/11/2007 GPUI

4/8/2010 4:22:02 PM \\GDOT-DSN\GOPLOT\QCF\GO_Kip8000.qcf SIBEH Y:\M003340 - Sta. 710+00 to 1000+00\DGN\003340sm02.prf GO-UDI