STATE	PROJECT NUMBER	SHEET NO.	TOTAL SHEETS
GA	CSNHS-M003-00(340)	238	414

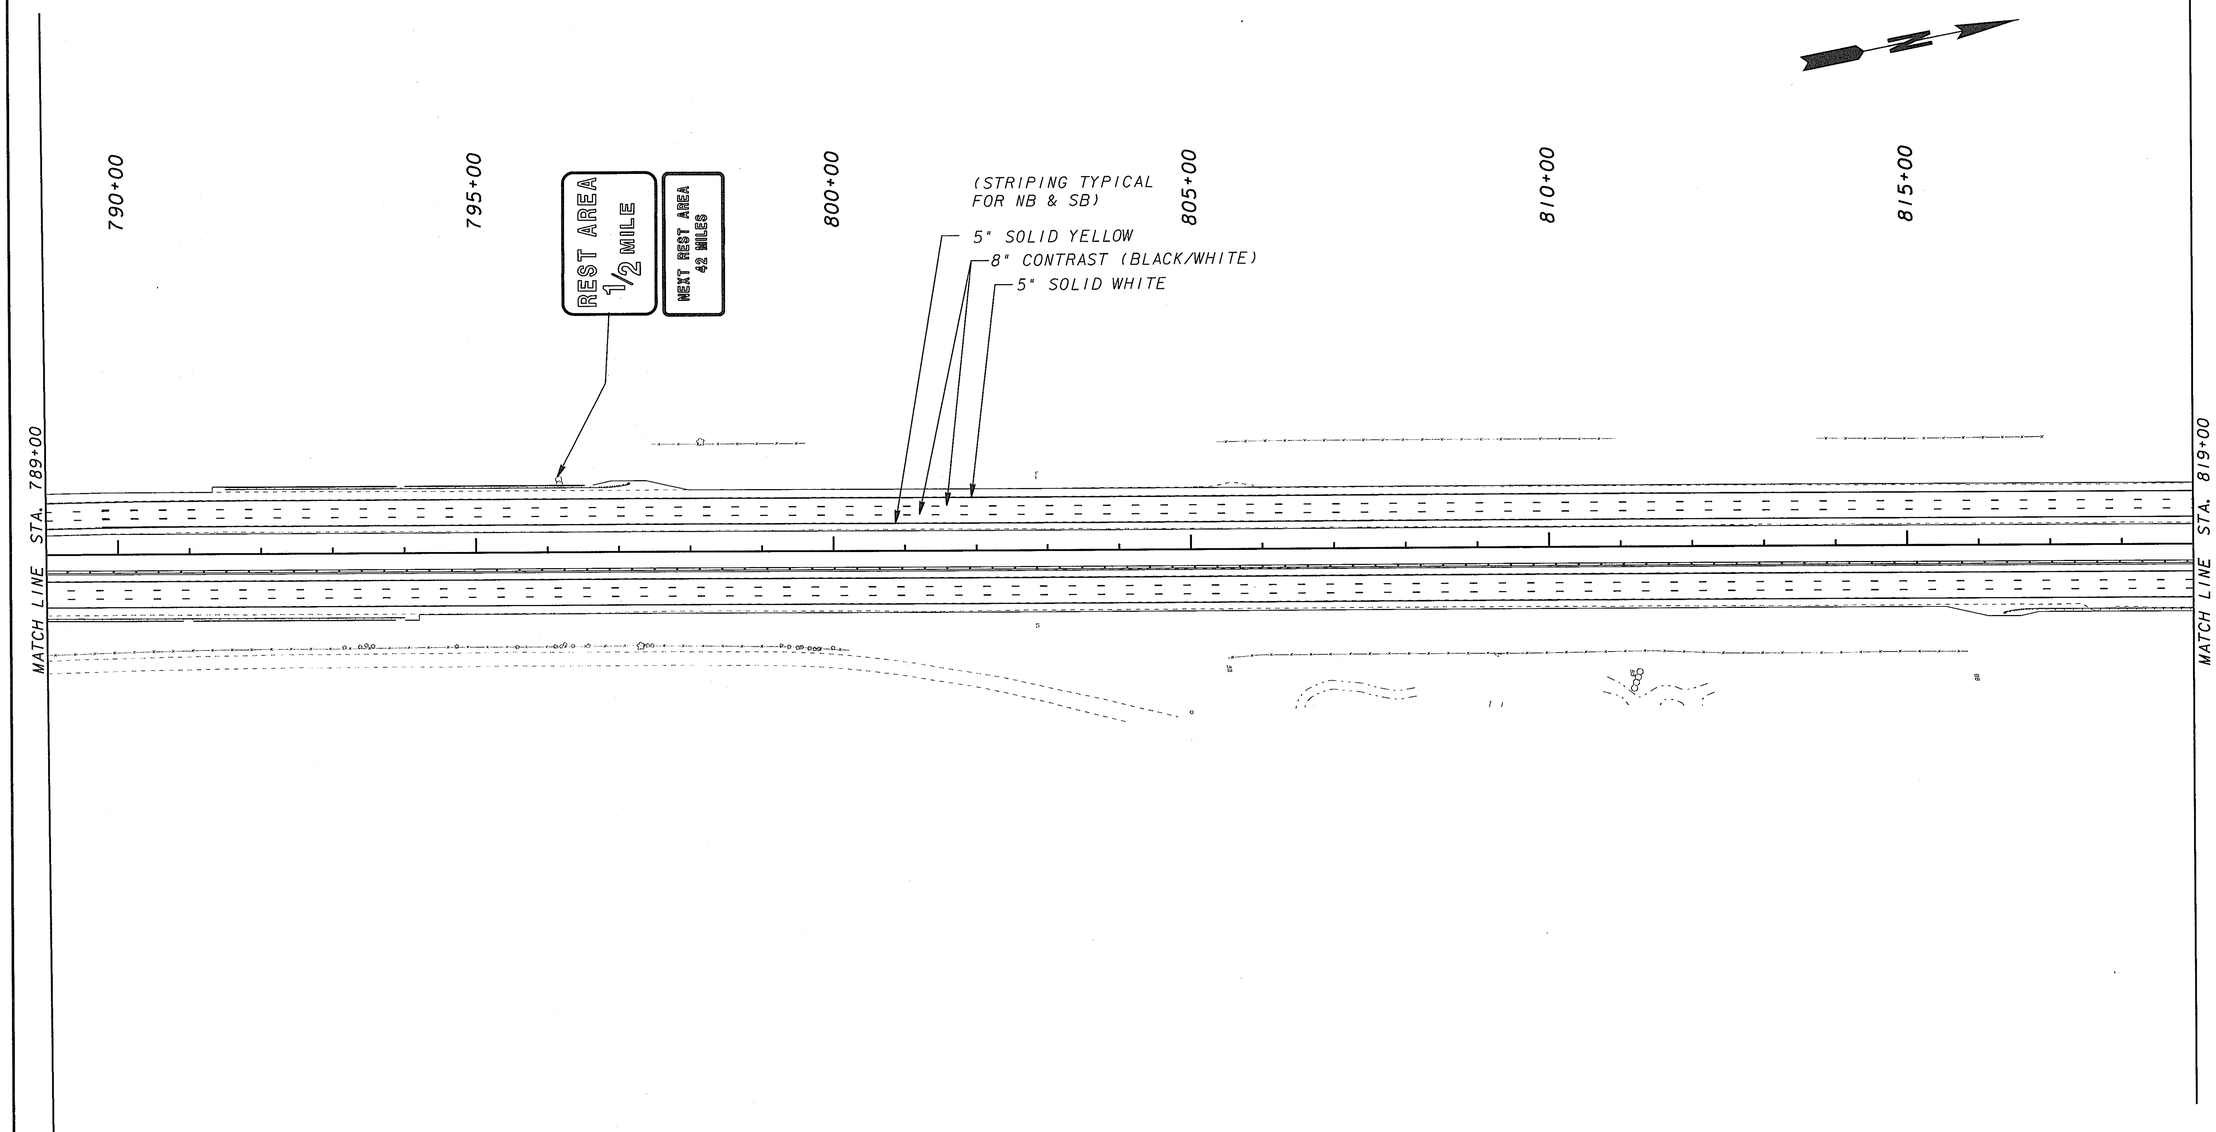

GEORGIA
DEPARTMENT OF TRANSPORTATION

SCALE IN FEET
0 100 200 400

REVISION DATES		

STATE OF GEORGIA
DEPARTMENT OF TRANSPORTATION
OFFICE: ROADWAY DESIGN
SIGNING AND MARKING PLANS

DRAWING No.
26-04

3/1/2007 GPLN

4/8/2010 4:21:57 PM \\GDOT-DSN\GOPLOT\OCF\GO_Kip8000.pcf SIBEH Y:\M003340 - Sta. 710+00 to 1000+00\DGN\003340sm04.prf GO-UDI