| STATE | PROJECT NUMBER | SHEET NO. | TOTAL SHEETS |
|---|---|---|---|
| GA | CSNHS-M003-00(340) | 244 | 414 |

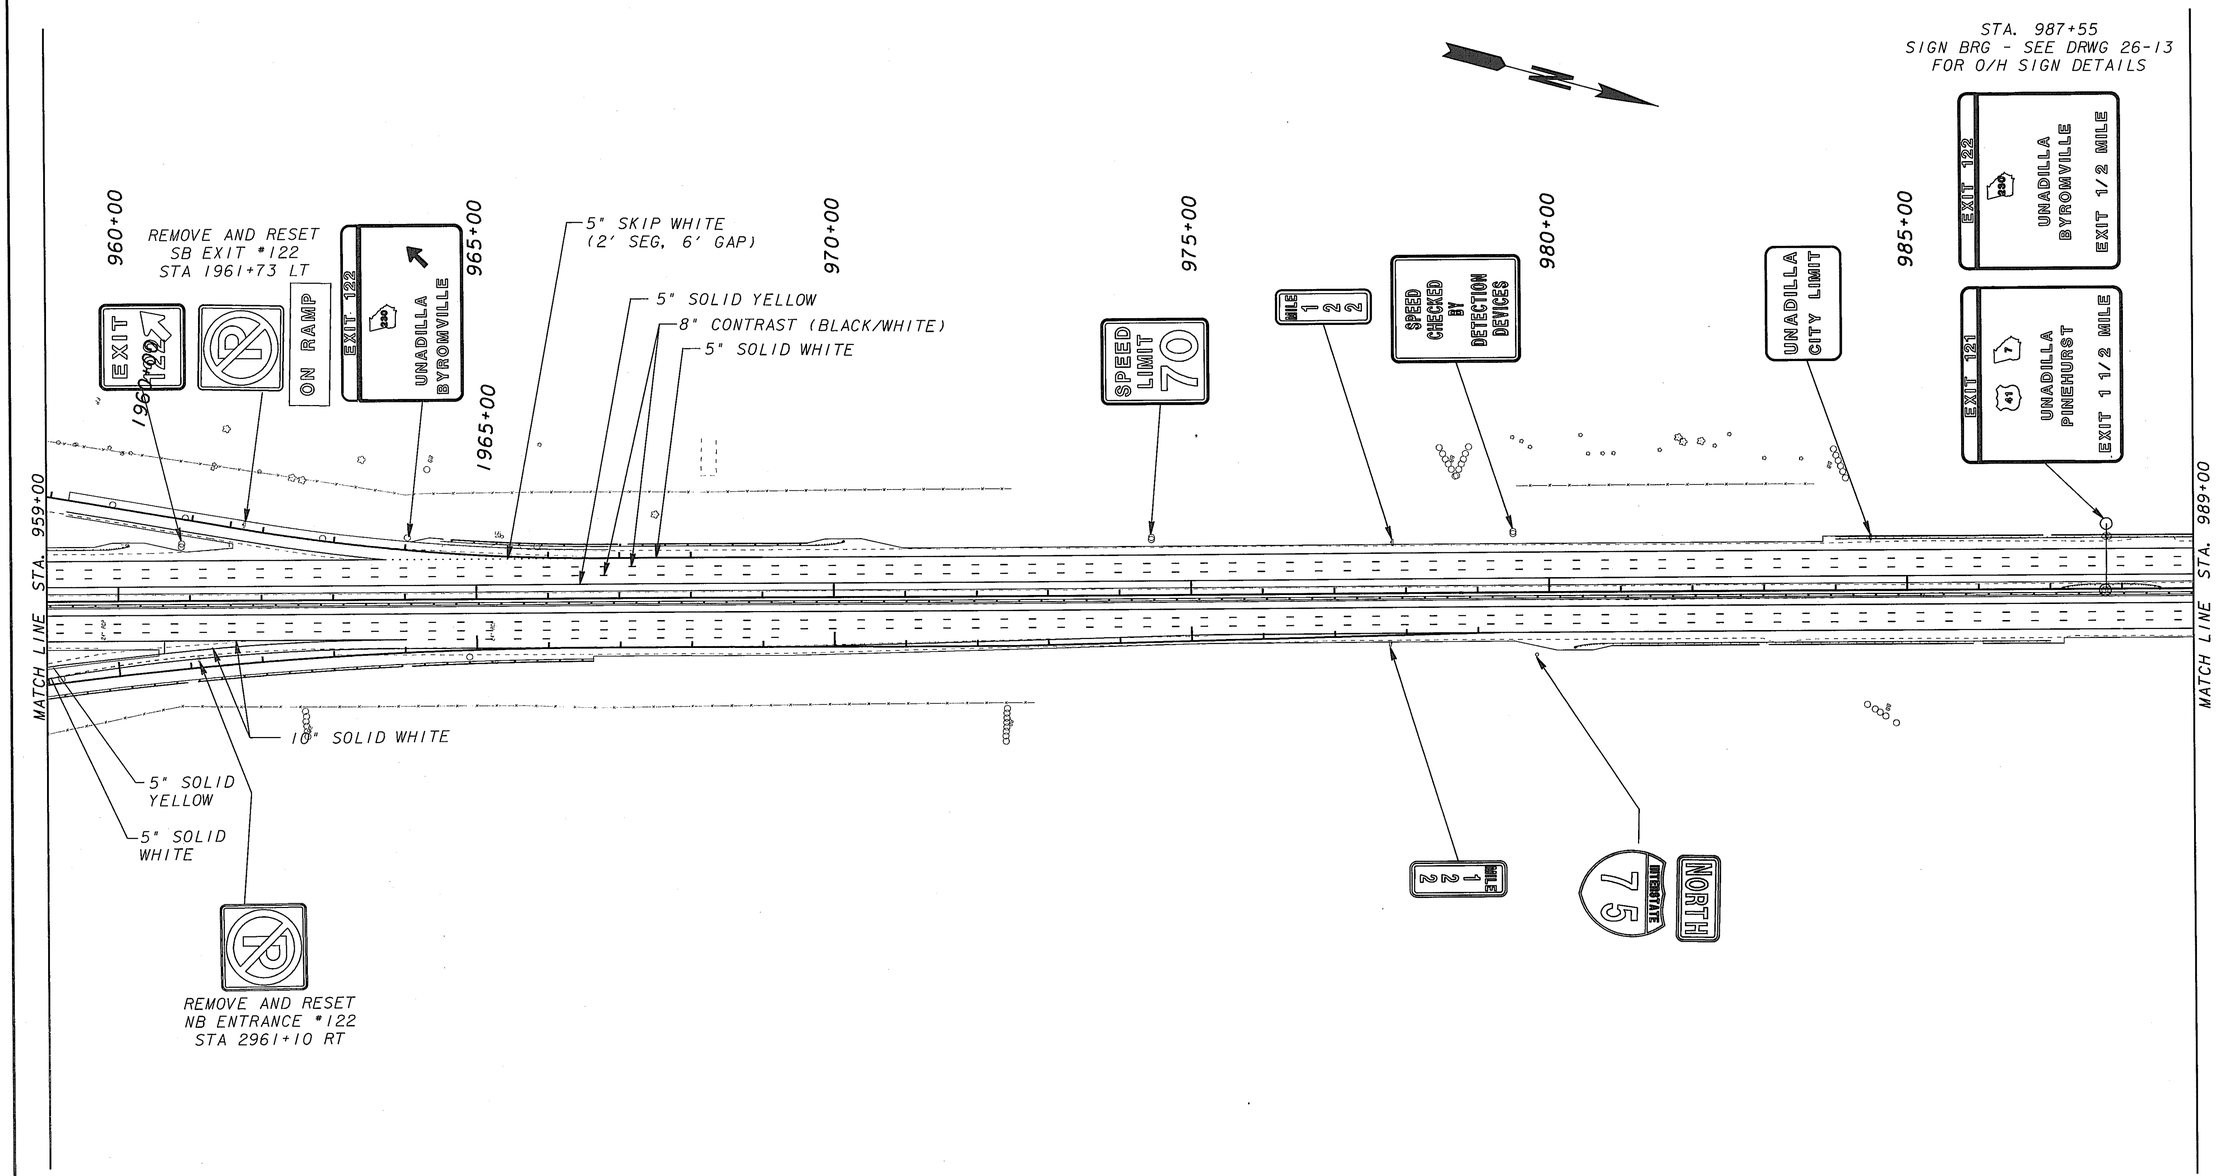


**GEORGIA**
**DEPARTMENT OF TRANSPORTATION**

SCALE IN FEET
0 100 200 400

| REVISION DATES | | |
|---|---|---|
| | | |
| | | |
| | | |
| | | |
| | | |
| | | |
| | | |

STATE OF GEORGIA
DEPARTMENT OF TRANSPORTATION
OFFICE: ROADWAY DESIGN
**SIGNING AND MARKING PLANS**

DRAWING No. 26-10

3/1/2007 GPLN

4/8/2010 4:21:36 PM \\GDOT-DSN\GOPLOT\OCF\GO_Klp8000.gcf SIBEH Y:\M003340 - Sta. 710+00 to 1000+00\DGN\003340sm10.prf GO-UDI