STATE	PROJECT NUMBER	SHEET NO.	TOTAL SHEETS
GA	CSNHS-M003-00(340)	368	414

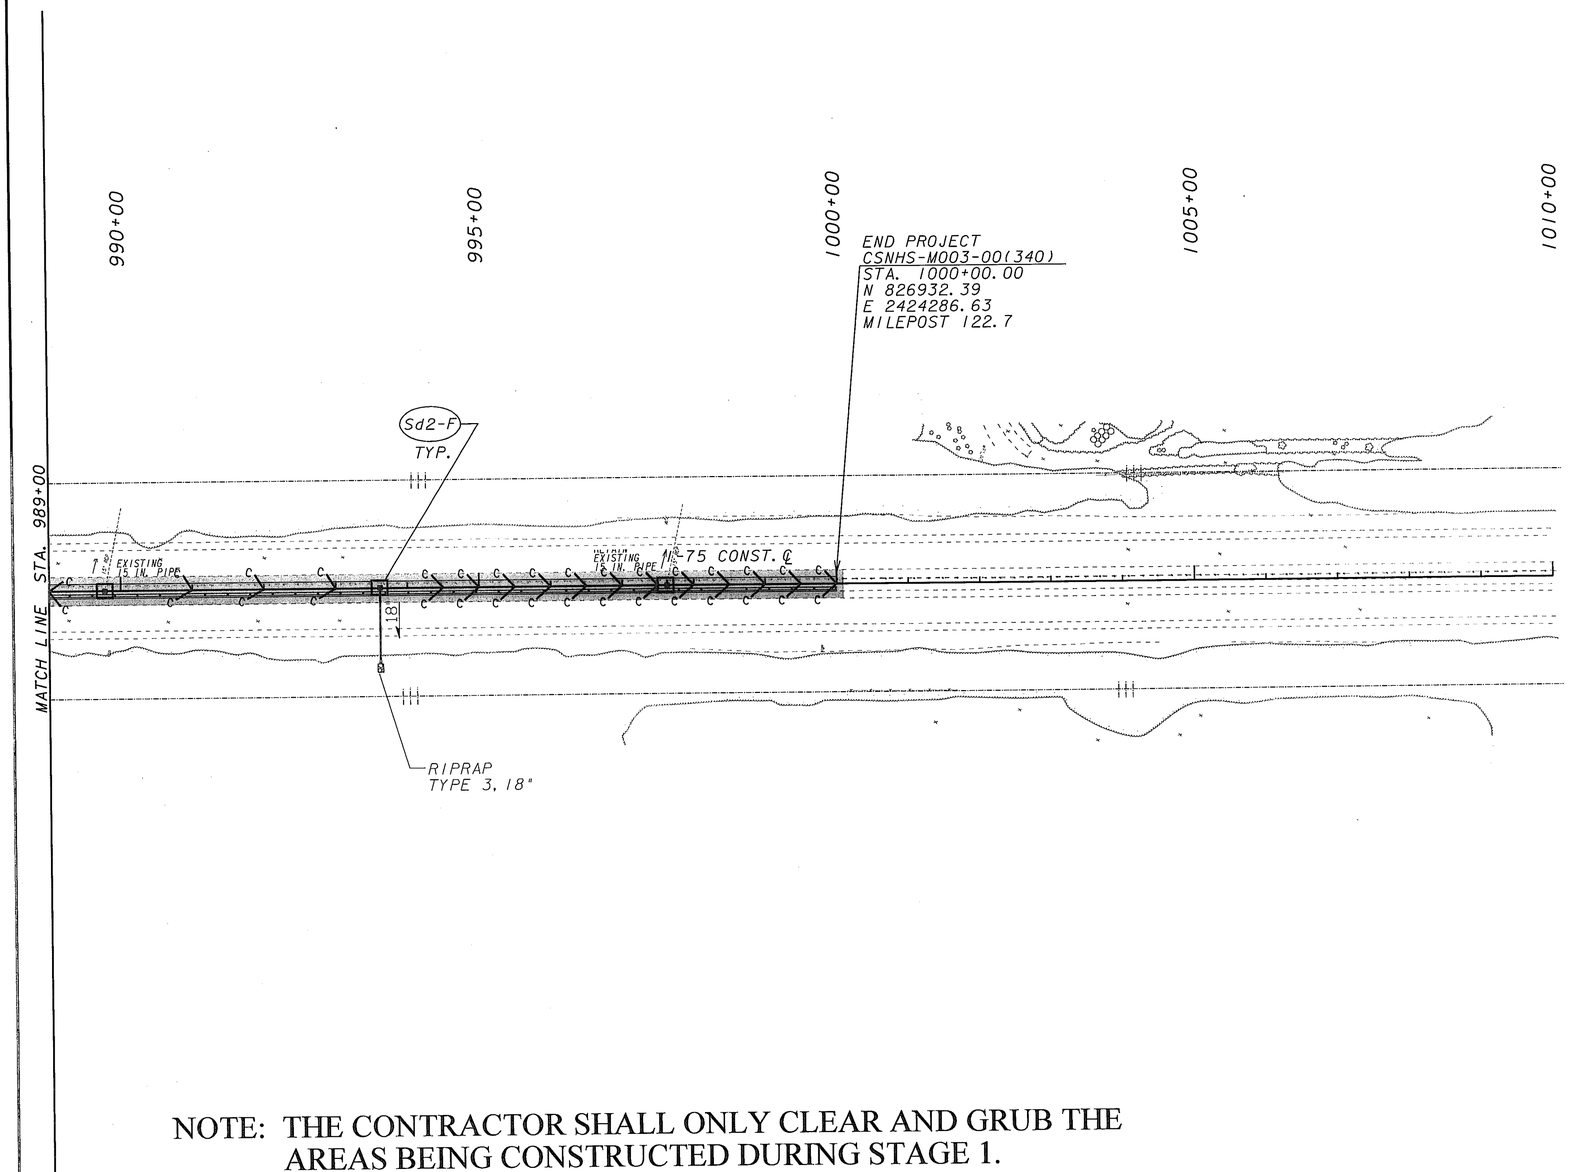

NOTE: THE CONTRACTOR SHALL ONLY CLEAR AND GRUB THE AREAS BEING CONSTRUCTED DURING STAGE 1.

Stage 1 BMP Location Details

PROPOSED CONSTRUCTION

(Co) CONSTRUCTION EXIT

EROSION CONTROL MATS

—A—A—(Sd1-A)— SILT FENCE - TYPE A

—C—C—(Sd1-C)— SILT FENCE - TYPE C

(Sd2-F) INLET SEDIMENT TRAP

ORANGE BARRIER FENCE

GEORGIA
DEPARTMENT OF TRANSPORTATION

SCALE IN FEET
0 100 200 400

REVISION DATES

STATE OF GEORGIA
DEPARTMENT OF TRANSPORTATION
OFFICE: ROADWAY DESIGN
BMP LOCATION DETAILS

DRAWING No. 54-11

3/1/2007 GPLN

4/12/2010 8:37:58 AM \\GEOT-DSN\GOPLOT\QCF\GO_Klp8000.qcf jotaylor M:\M003340 - Sta. 710+00 to 1000+00\DGN\003340ERII.prf GO-RD3