STATE	PROJECT NUMBER	SHEET NO.	TOTAL SHEETS
GA	CSNHS-M003-00(340)	376	414

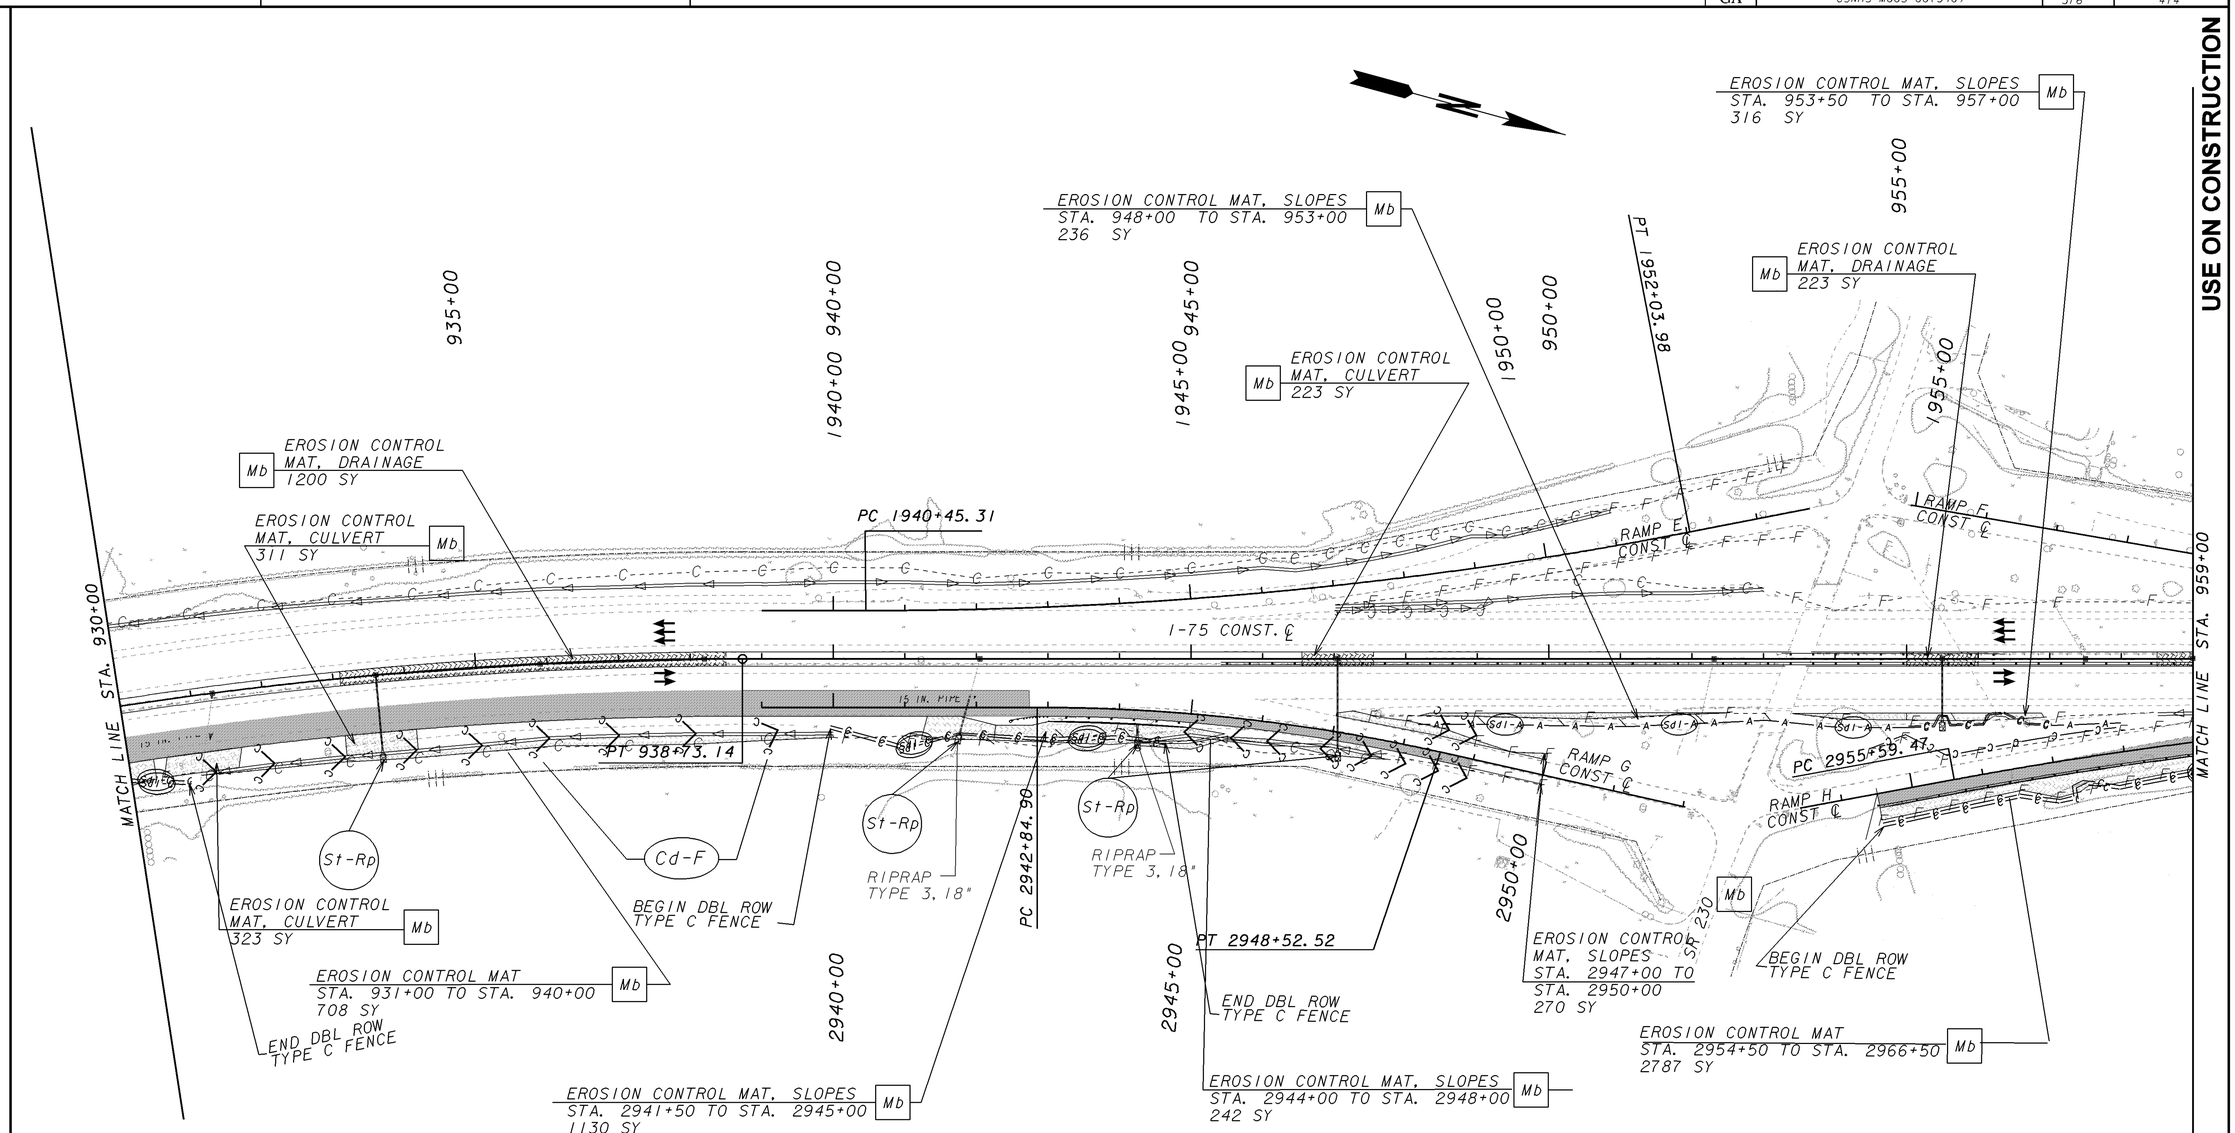

NOTE: THE CONTRACTOR SHALL ONLY CLEAR AND GRUB THE AREAS BEING CONSTRUCTED DURING STAGE 2.

Stage 2 BMP Location Details

PROPOSED CONSTRUCTION

Co — CONSTRUCTION EXIT

EROSION CONTROL MATS

A — A — Sd1-A — SILT FENCE - TYPE A

C — C — Sd1-C — SILT FENCE - TYPE C

Sd2-F — INLET SEDIMENT TRAP

ORANGE BARRIER FENCE

GEORGIA
DEPARTMENT OF TRANSPORTATION

SCALE IN FEET
0 100 200 400

REVISION DATES		
10-08-2010		

STATE OF GEORGIA
DEPARTMENT OF TRANSPORTATION
OFFICE: ROADWAY DESIGN
BMP LOCATION DETAILS

DRAWING No. 54-20

3/1/2007 GPLN