STATE	PROJECT NUMBER	SHEET NO.	TOTAL SHEETS
GA	CSNHS-M003-00(340)	380	414

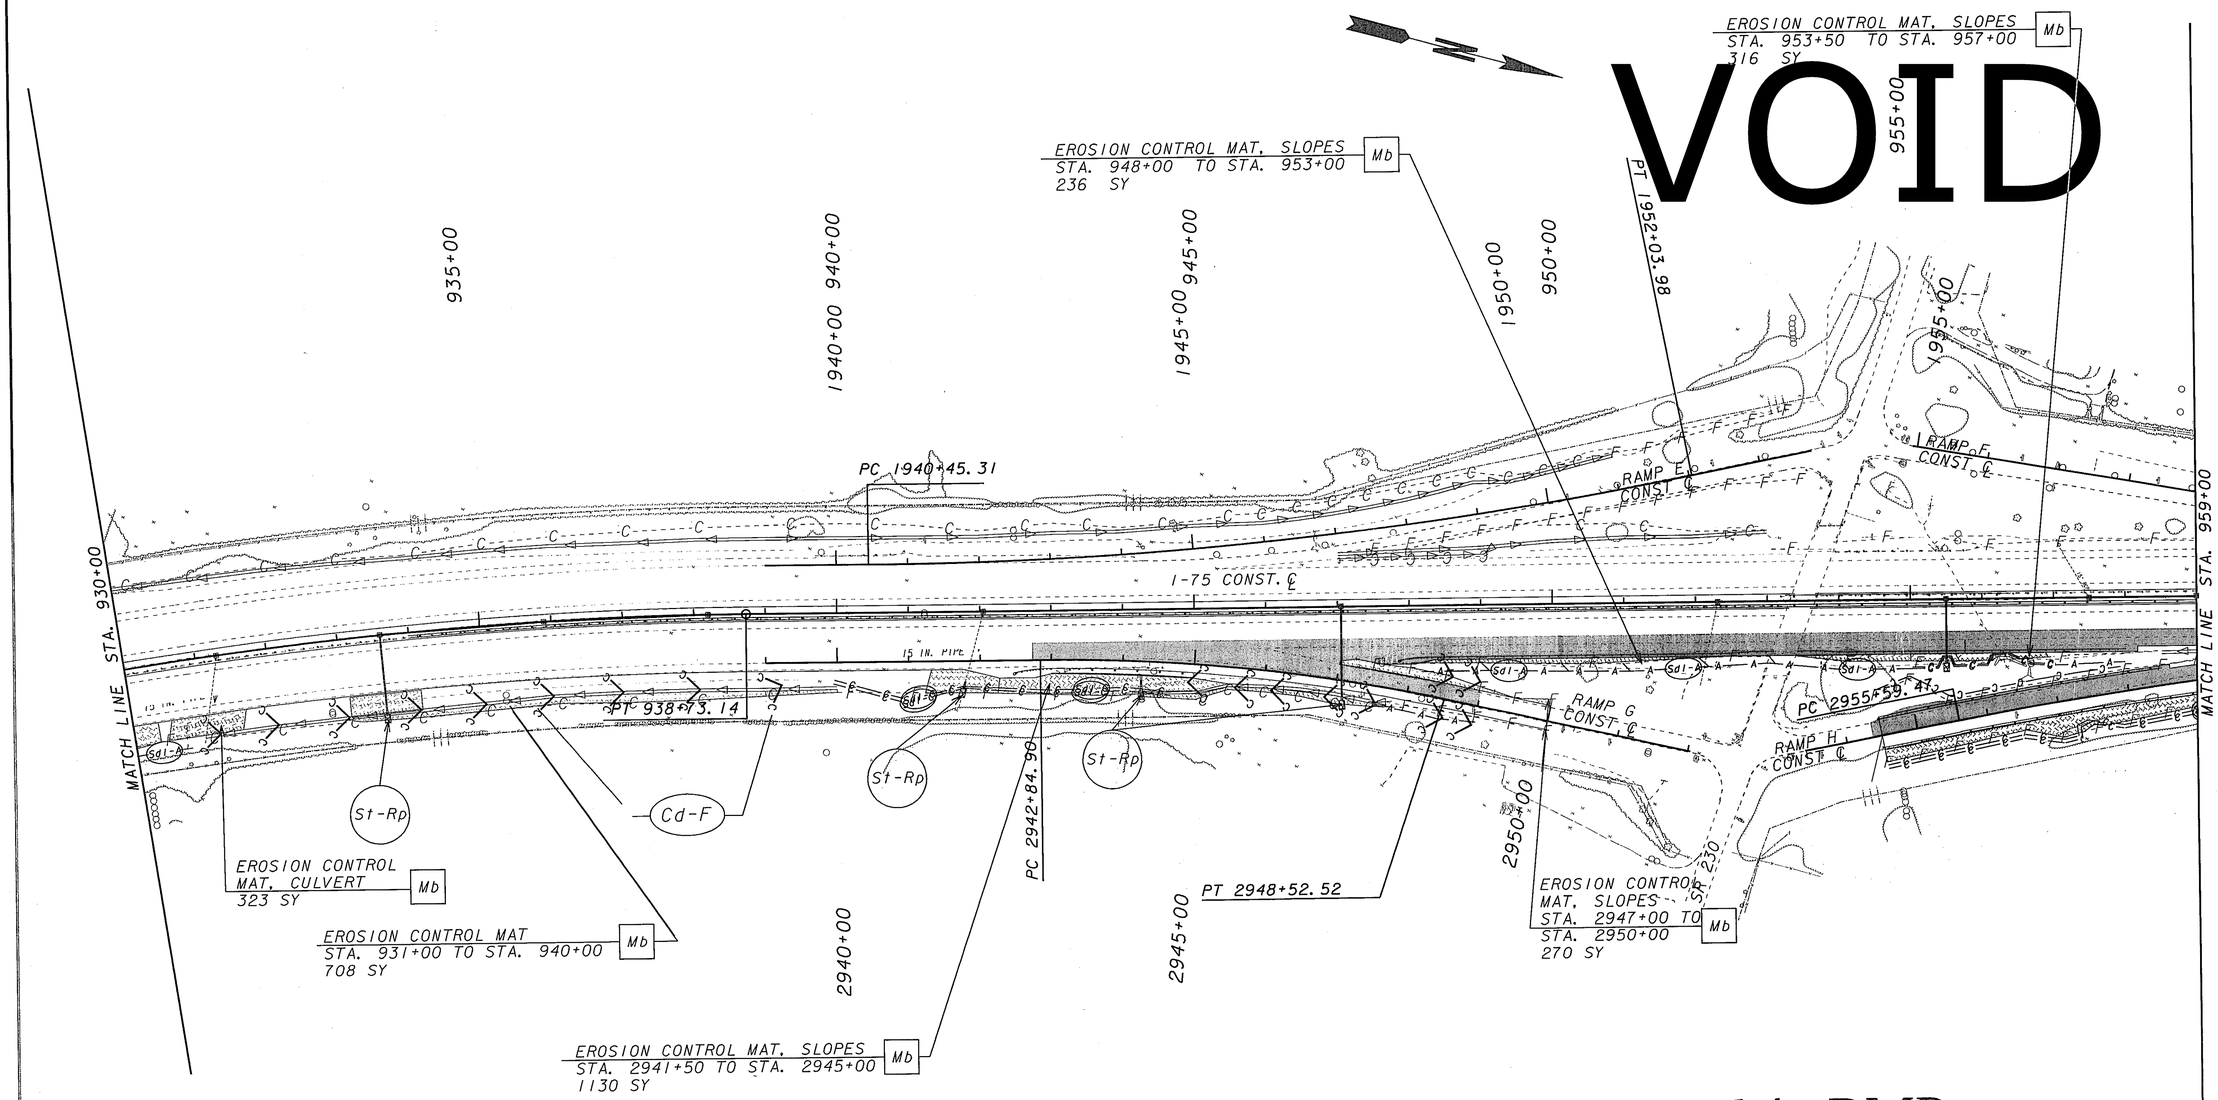

NOTE: THE CONTRACTOR SHALL ONLY CLEAR AND GRUB THE AREAS BEING CONSTRUCTED DURING STAGE 2A.

Stage 2A BMP Location Details

PROPOSED CONSTRUCTION	
Co	CONSTRUCTION EXIT
EROSION CONTROL MATS	
—A—A— Sd1-A	SILT FENCE - TYPE A
—C—C— Sd1-C	SILT FENCE - TYPE C
Sd2-F	INLET SEDIMENT TRAP
ORANGE BARRIER FENCE	

GEORGIA
DEPARTMENT OF TRANSPORTATION

SCALE IN FEET
0 100 200 400

REVISION DATES

STATE OF GEORGIA
DEPARTMENT OF TRANSPORTATION
OFFICE: ROADWAY DESIGN
BMP LOCATION DETAILS

DRAWING No. 54-24

3/1/2007 GPLN