STATE	PROJECT NUMBER	SHEET NO.	TOTAL SHEETS
GA	CSNHS-M003-00(340)	388	414

USE ON CONSTRUCTION

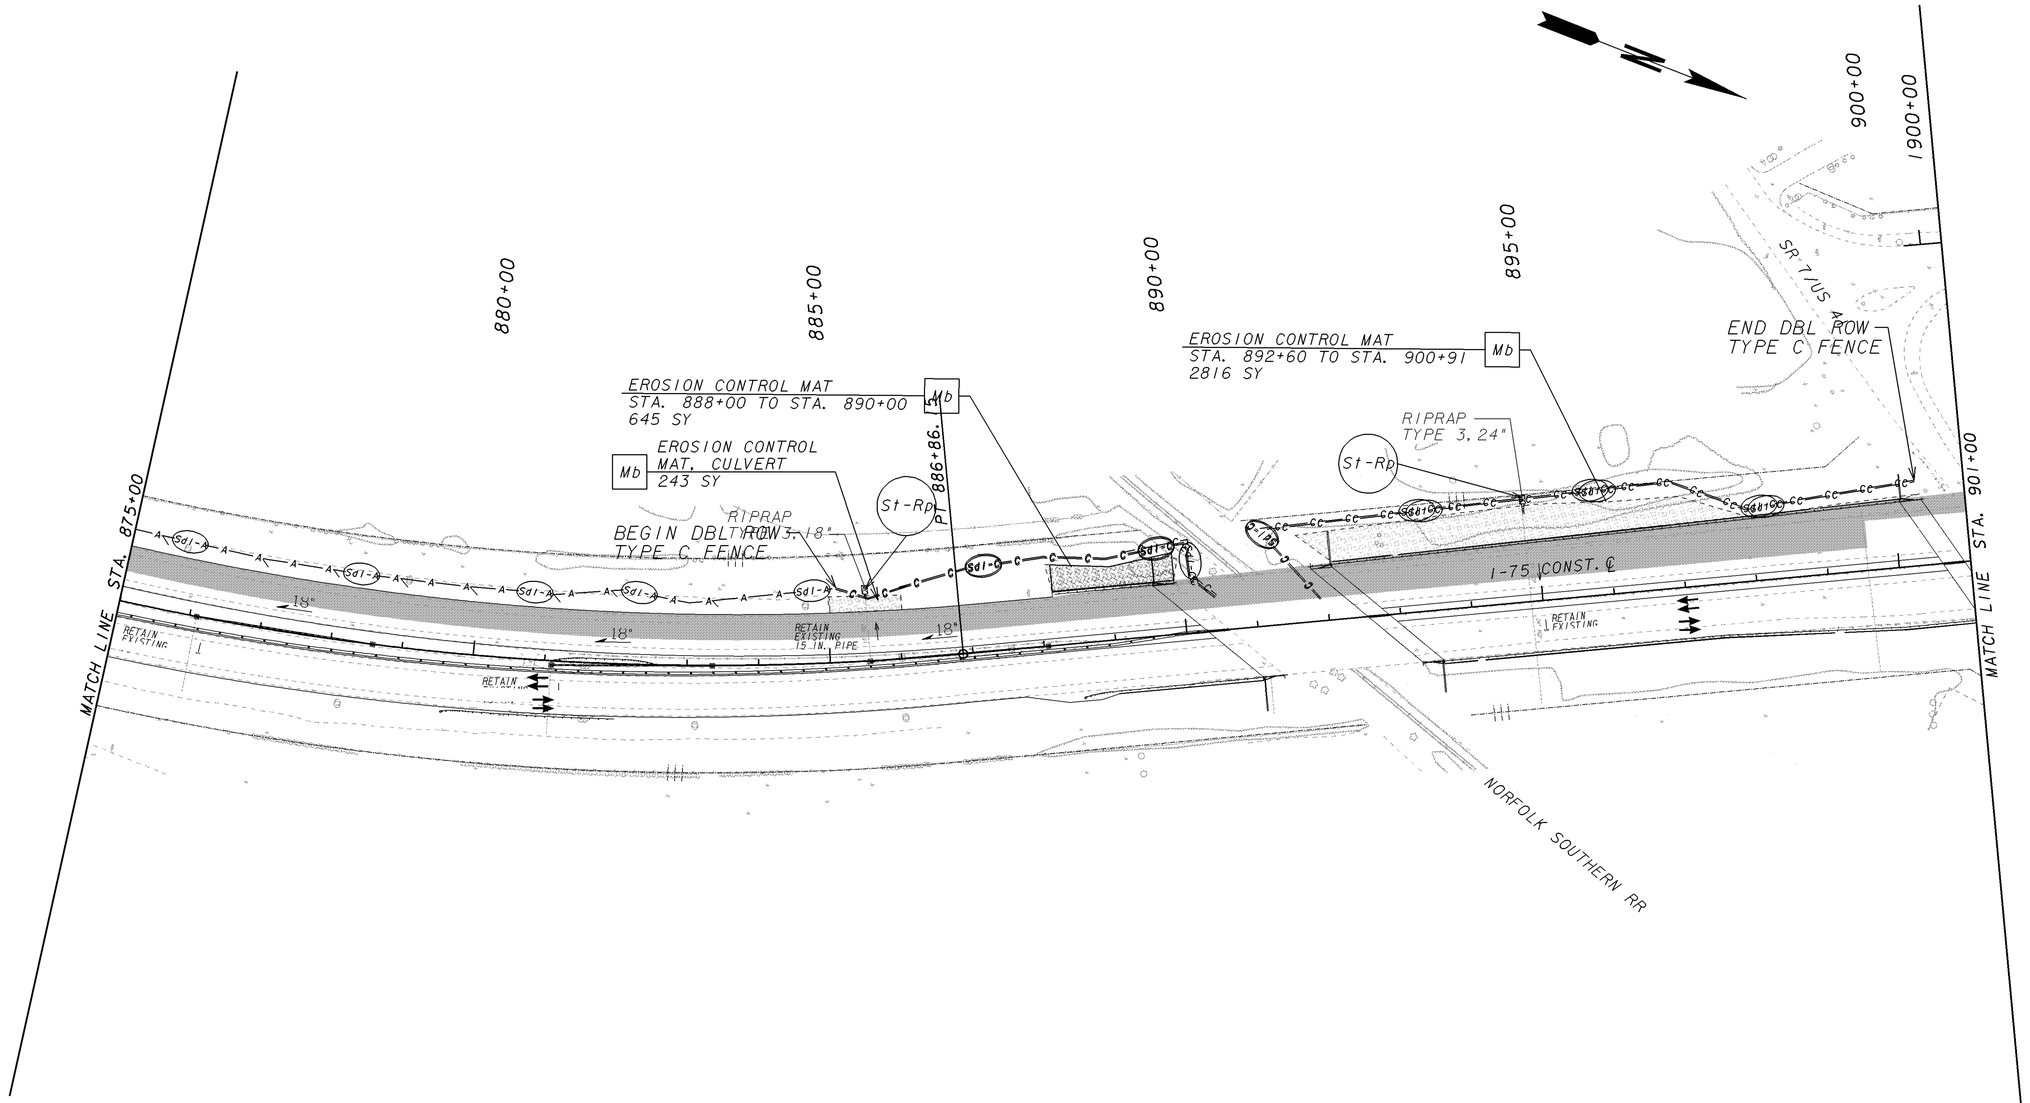

NOTE: THE CONTRACTOR SHALL ONLY CLEAR AND GRUB THE AREAS BEING CONSTRUCTED DURING STAGE 3.

Stage 3 BMP Location Details

	PROPOSED CONSTRUCTION
Co	CONSTRUCTION EXIT
	EROSION CONTROL MATS
—A—A—Sd1-A—	SILT FENCE - TYPE A
—C—C—Sd1-C—	SILT FENCE - TYPE C
Sd2-F	INLET SEDIMENT TRAP
—●—●—	ORANGE BARRIER FENCE

GEORGIA
DEPARTMENT OF TRANSPORTATION

SCALE IN FEET
0 100 200 400

REVISION DATES		
10-08-2010		

STATE OF GEORGIA
DEPARTMENT OF TRANSPORTATION
OFFICE: ROADWAY DESIGN
BMP LOCATION DETAILS

DRAWING No. 54-32

3/1/2007 GPLN