| STATE | PROJECT NUMBER | SHEET NO. | TOTAL SHEETS |
|---|---|---|---|
| GA | CSNHS-M003-00(340) | 393 | 414 |

VOID

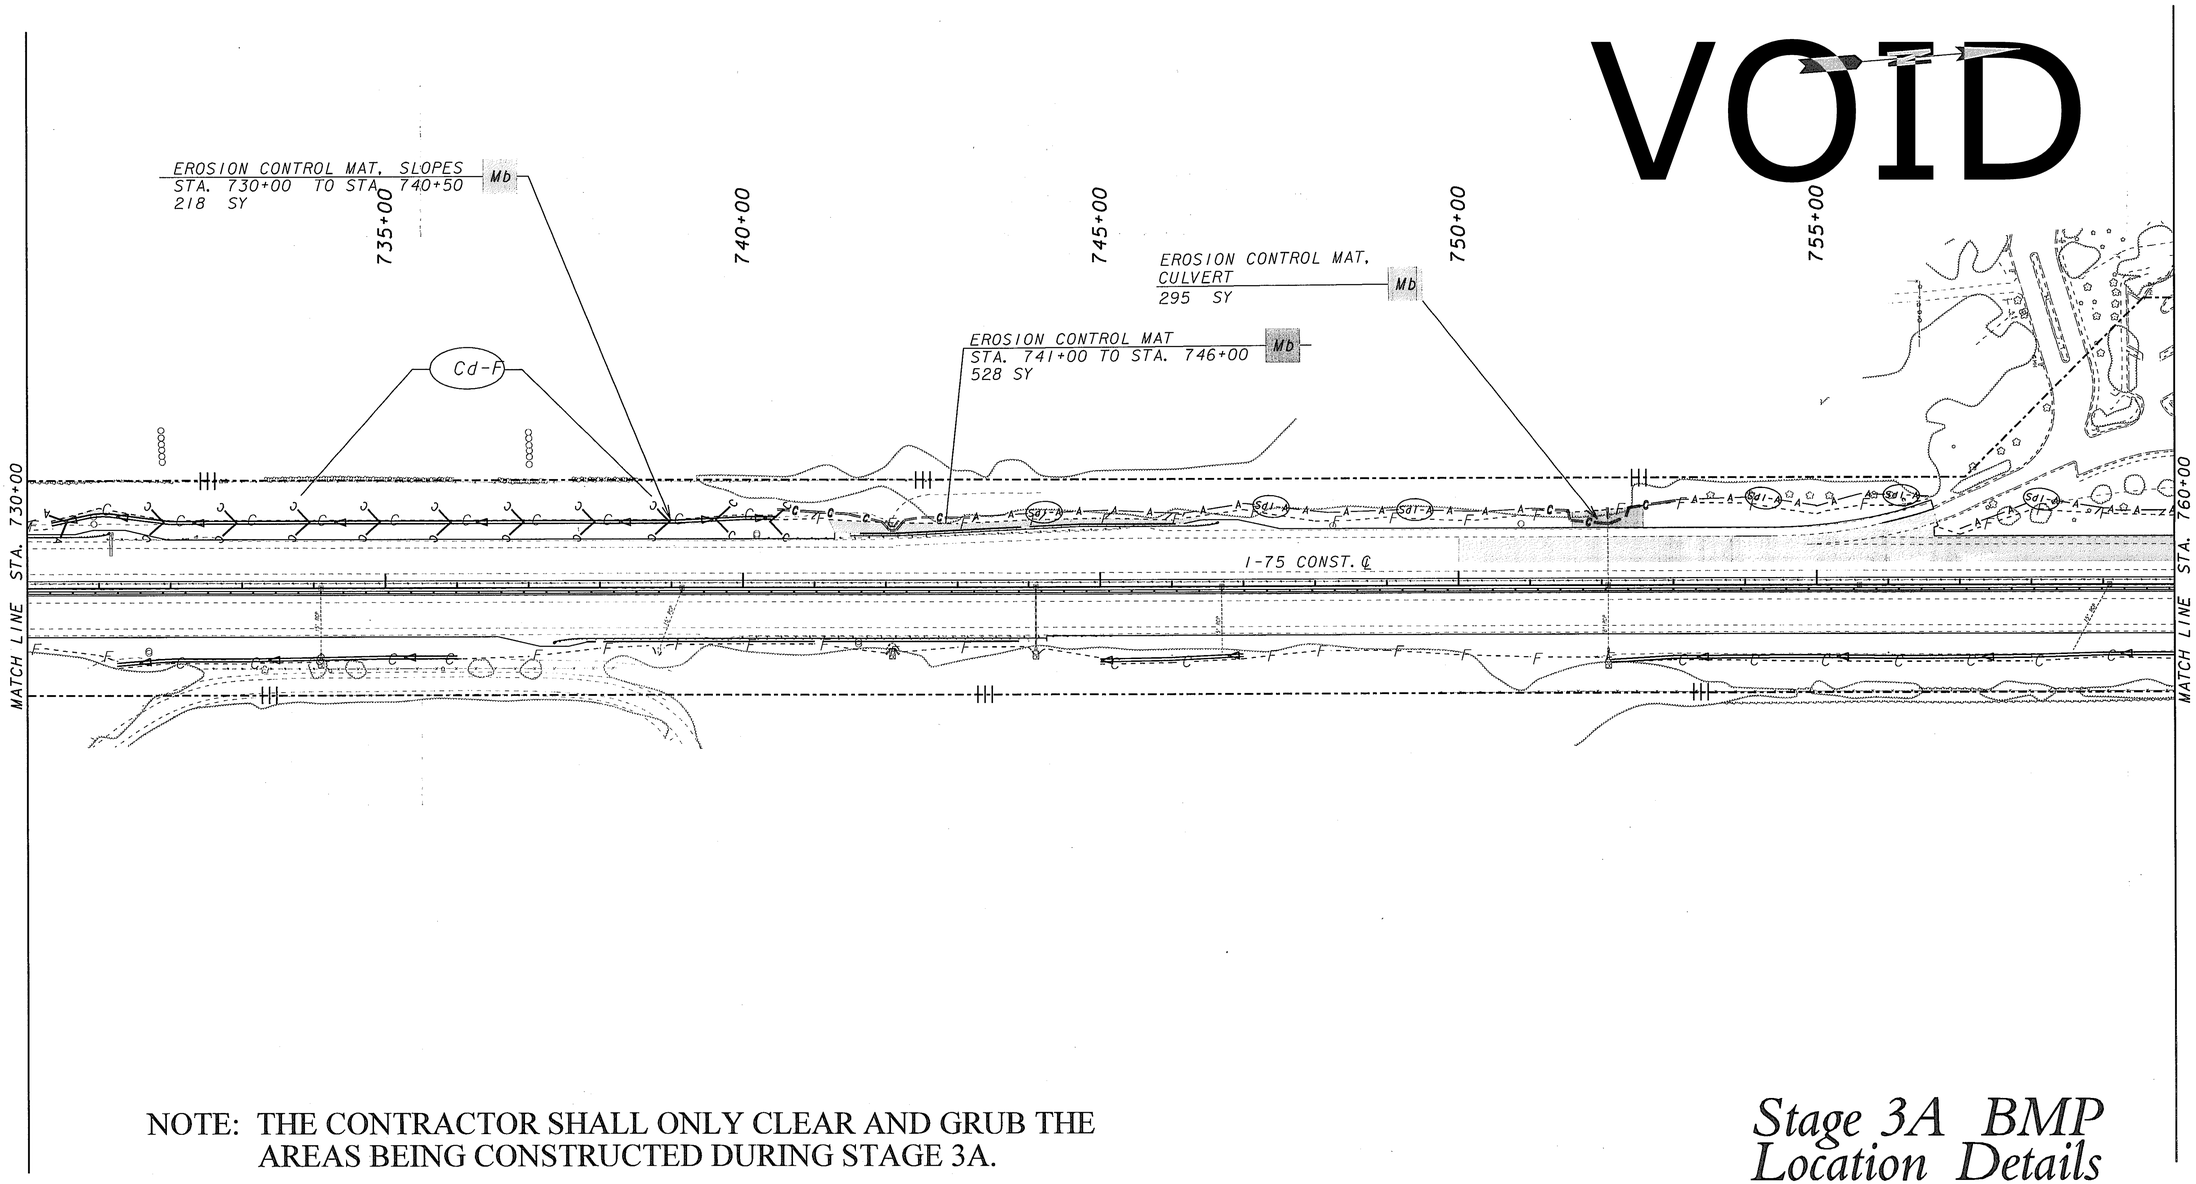


NOTE: THE CONTRACTOR SHALL ONLY CLEAR AND GRUB THE AREAS BEING CONSTRUCTED DURING STAGE 3A.

# *Stage 3A BMP Location Details*

**GEORGIA**
**DEPARTMENT OF TRANSPORTATION**

SCALE IN FEET
0 100 200 400

REVISION DATES

STATE OF GEORGIA
DEPARTMENT OF TRANSPORTATION
OFFICE: ROADWAY DESIGN
**BMP LOCATION DETAILS**

DRAWING No.
54-37

3/1/2007 GPLN

4/13/2010 10:36:08 AM \\GDOT-DSNN\GOPLOT\OCF\GO_Kip8000.gcf jotaylor M:\M003340 - Sta. 710+00 to 1000+00\DGN\003340ER37.prf GO-R03