STATE	PROJECT NUMBER	SHEET NO.	TOTAL SHEETS
GA	CSNHS-M003-00(340)	247F	414

DETAILS & CLEARANCE DIAGRAM FOR OVERHEAD SIGNS

STRUCTURAL SUPPORT #D1189
STA 819+05, I-75 SBL

- NO SCALE -

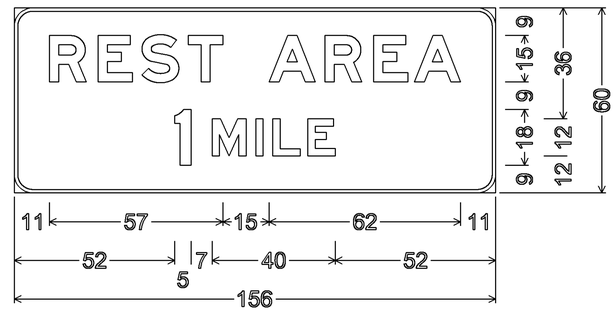

6" Radius, 1" Border, White on Blue;
"REST AREA" E Mod; "1MILE" E Mod;
SPECIAL #118

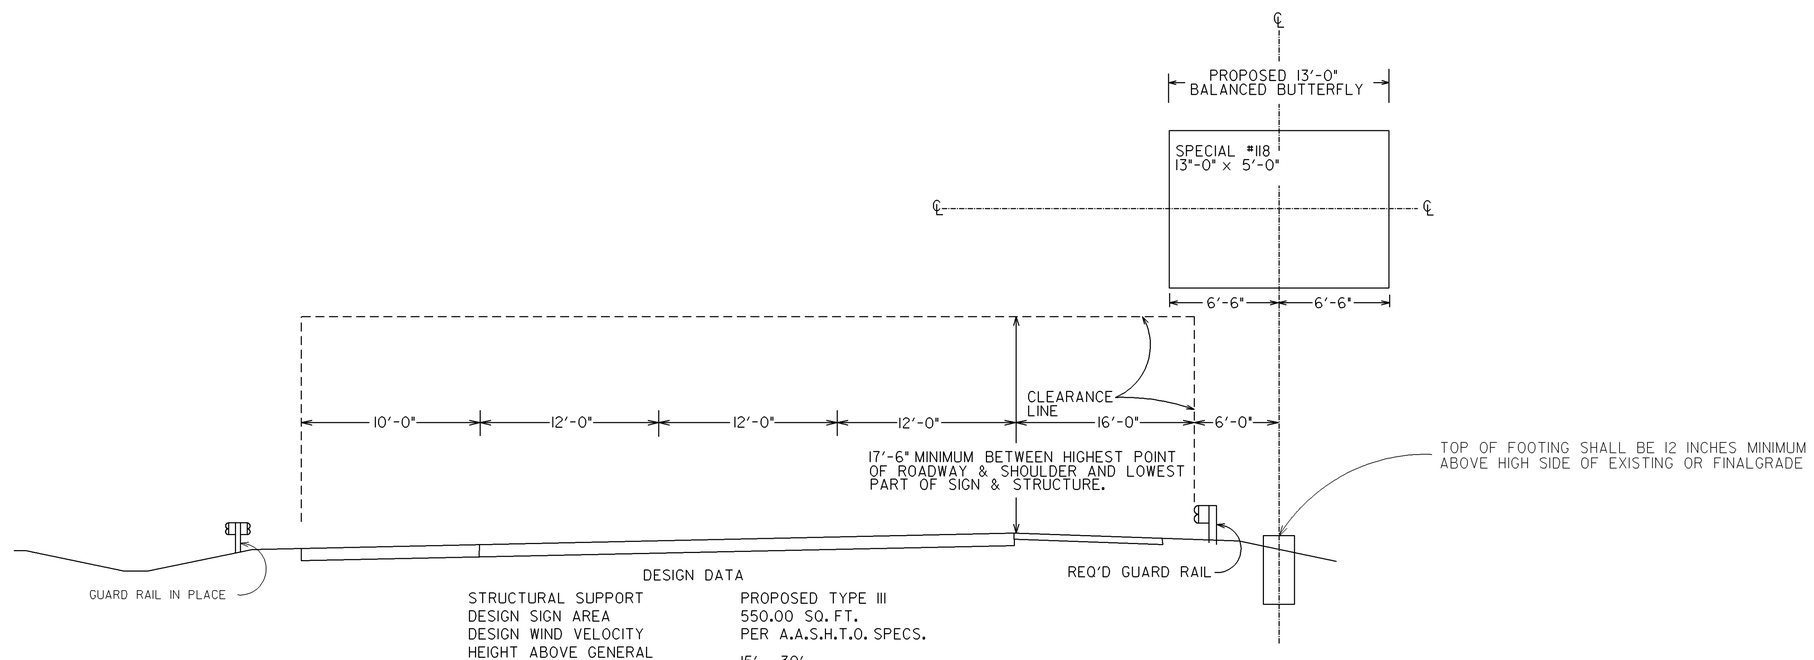

DESIGN DATA

STRUCTURAL SUPPORT	PROPOSED TYPE III
DESIGN SIGN AREA	550.00 SQ. FT.
DESIGN WIND VELOCITY	PER A.A.S.H.T.O. SPECS.
HEIGHT ABOVE GENERAL GROUND ELEVATION	15' - 30'

USE ON CONSTRUCTION

3/1/2007 GPLN

GEORGIA
DEPARTMENT OF TRANSPORTATION

NOT TO SCALE

REVISION DATES		
08-08-2013		
10/31/13		

STATE OF GEORGIA
DEPARTMENT OF TRANSPORTATION
OFFICE: ROADWAY DESIGN
SIGNING AND MARKING PLANS
CLEARANCE DIAGRAM

DRAWING No. 26-13F