10/31/2013 Thu Oct 31 11:06:45 2013 tfambro	\\gdot-dsn1\gocfg\resources\Gdot-2012.tbl	m:\M003340 - Sta. 710+00 to 1000+00\DGN\003340Sign Clearance Diagram 1.dgn	STATE	PROJECT NUMBER	SHEET NO.	TOTAL SHEETS
			GA	CSNHS-M003-00(340)	247G	414

DETAILS & CLEARANCE DIAGRAM FOR OVERHEAD SIGNS

STRUCTURAL SUPPORT #D1184
STA 796+00, I-75 SBL

- NO SCALE -

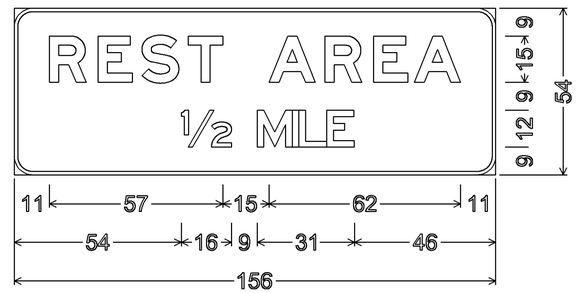

6" Radius, 1" Border, White on Blue;
"REST AREA" E Mod;
" 1/2 MILE" Highway E 2K;

SPECIAL #119

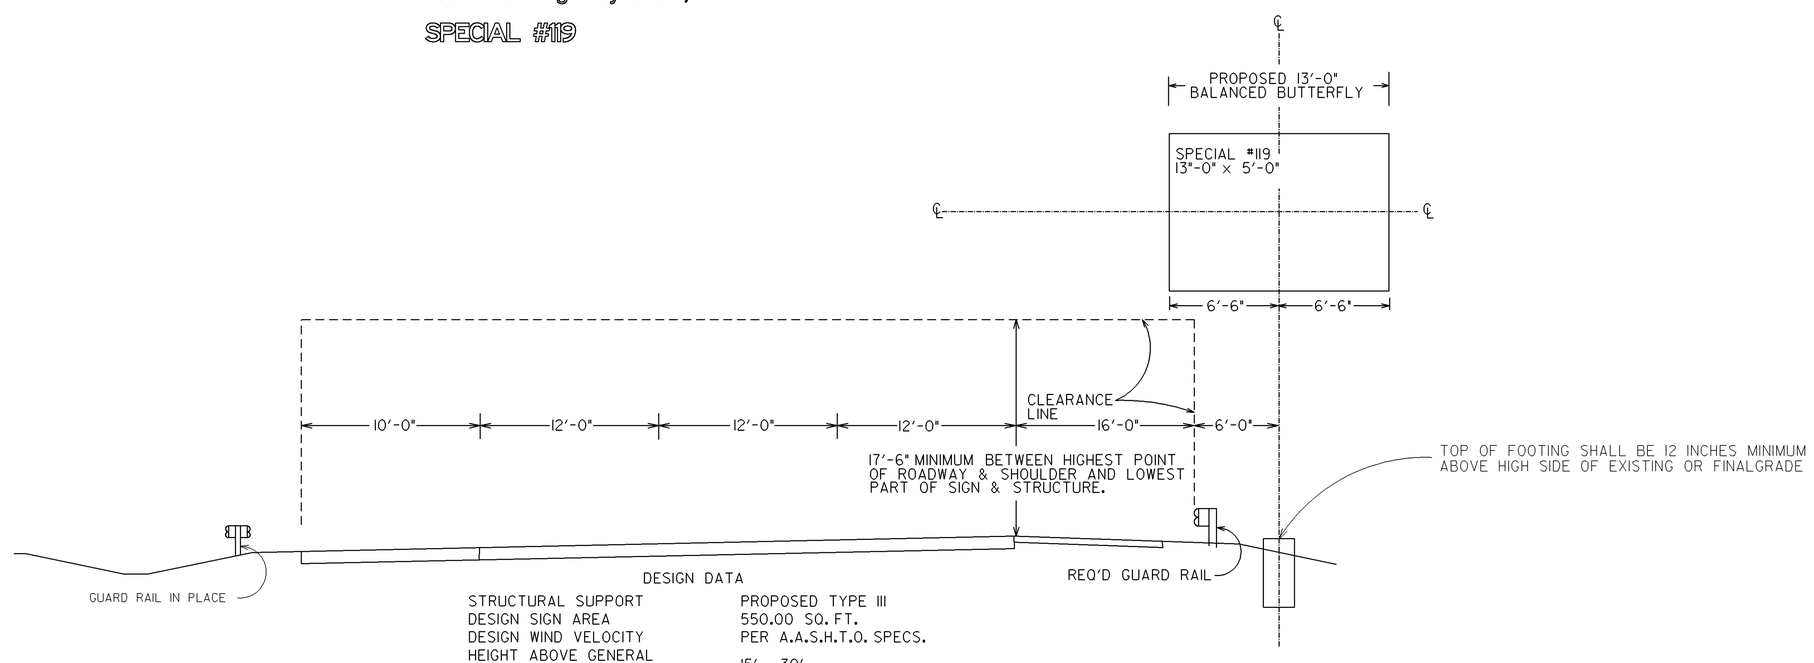

DESIGN DATA

STRUCTURAL SUPPORT	PROPOSED TYPE III
DESIGN SIGN AREA	550.00 SQ. FT.
DESIGN WIND VELOCITY	PER A.A.S.H.T.O. SPECS.
HEIGHT ABOVE GENERAL GROUND ELEVATION	15' - 30'

USE ON CONSTRUCTION

		GEORGIA DEPARTMENT OF TRANSPORTATION	NOT TO SCALE	REVISION DATES: 08-08-2013, 10/31/13

STATE OF GEORGIA
DEPARTMENT OF TRANSPORTATION
OFFICE: ROADWAY DESIGN
SIGNING AND MARKING PLANS
CLEARANCE DIAGRAM
DRAWING No. 26-13G

3/1/2007 GPLN