DETAILS & CLEARANCE DIAGRAM FOR OVERHEAD SIGNS

STRUCTURAL SUPPORT #DII8I

STA 772+00, I-75 SBL

- NO SCALE -

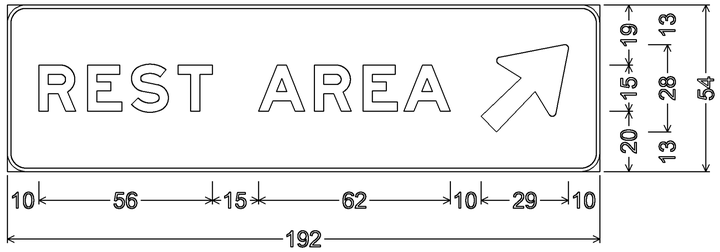

6" Radius, 1" Border, White on Blue;
"REST AREA" E Mod; Arrow 18 - 36" 45°;

SPECIAL #120

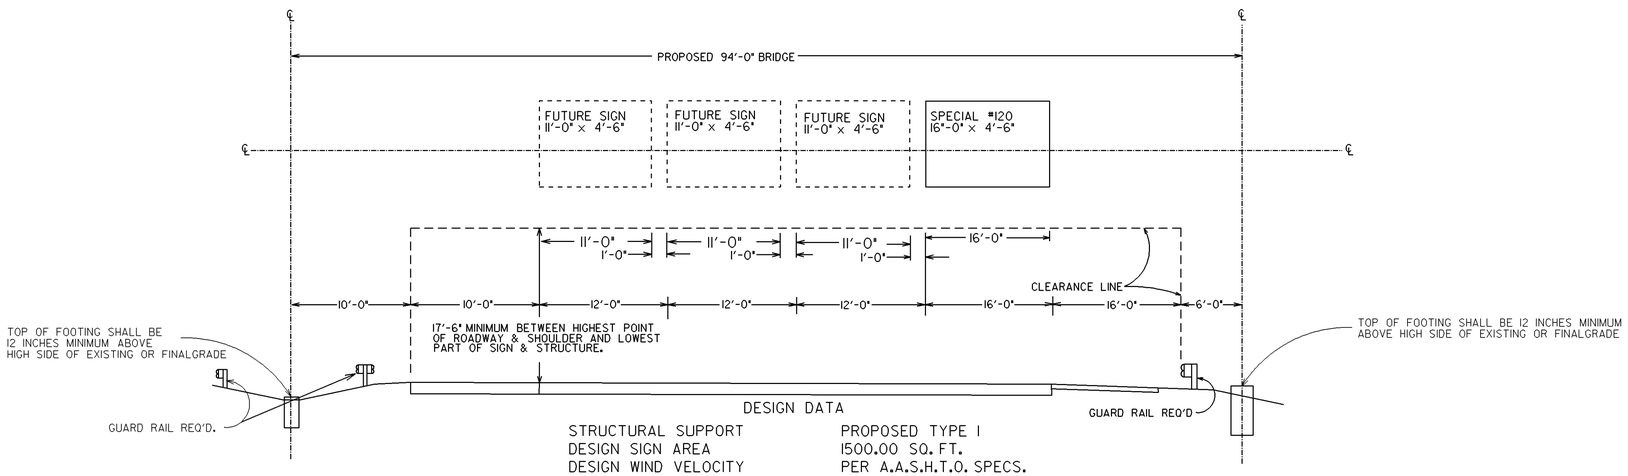

DESIGN DATA

STRUCTURAL SUPPORT	PROPOSED TYPE I
DESIGN SIGN AREA	1500.00 SQ. FT.
DESIGN WIND VELOCITY	PER A.A.S.H.T.O. SPECS.
HEIGHT ABOVE GENERAL GROUND ELEVATION	15' - 30'

USE ON CONSTRUCTION

GEORGIA
DEPARTMENT OF TRANSPORTATION

NOT TO SCALE

REVISION DATES
08-08-2013
10/31/13

STATE OF GEORGIA
DEPARTMENT OF TRANSPORTATION
OFFICE: ROADWAY DESIGN
SIGNING AND MARKING PLANS

CLEARANCE DIAGRAM

DRAWING No. 26-13H

3/1/2007 GPLN