STATE	PROJECT P.I. NUMBER	SHEET NO.	TOTAL SHEETS
GA.	M004124	15	68

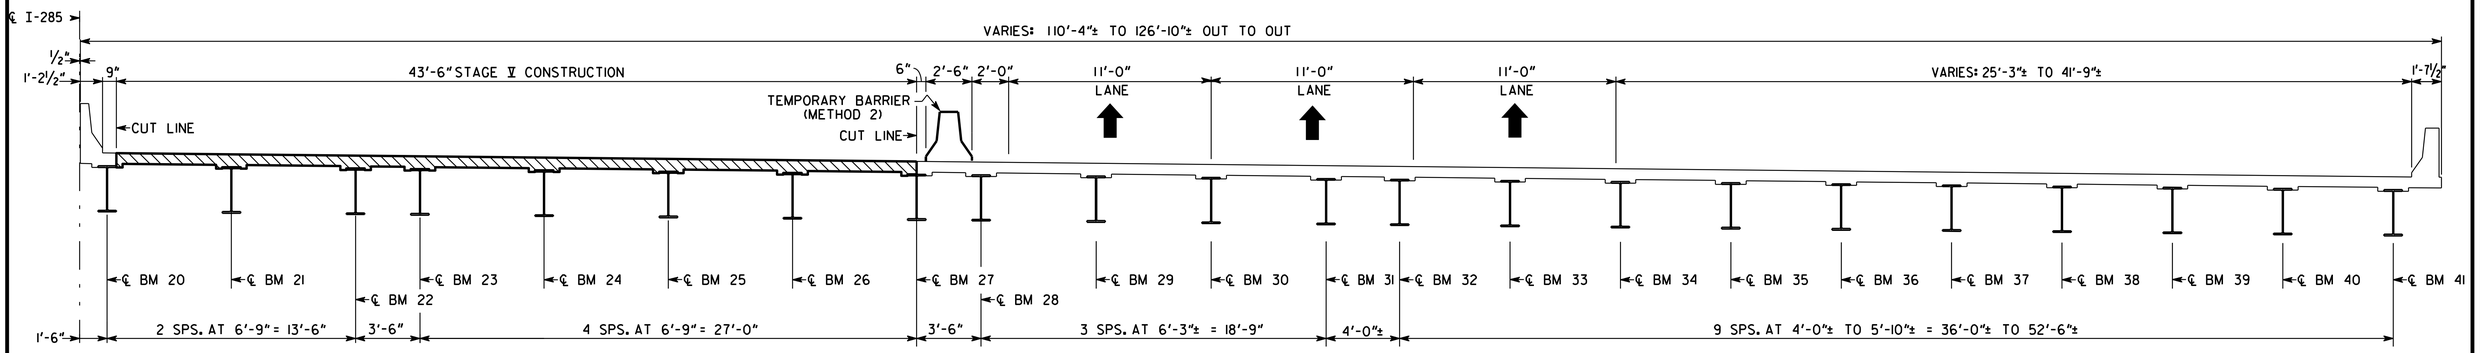

STAGE V
RIGHT BRIDGE
(LOOKING AHEAD)

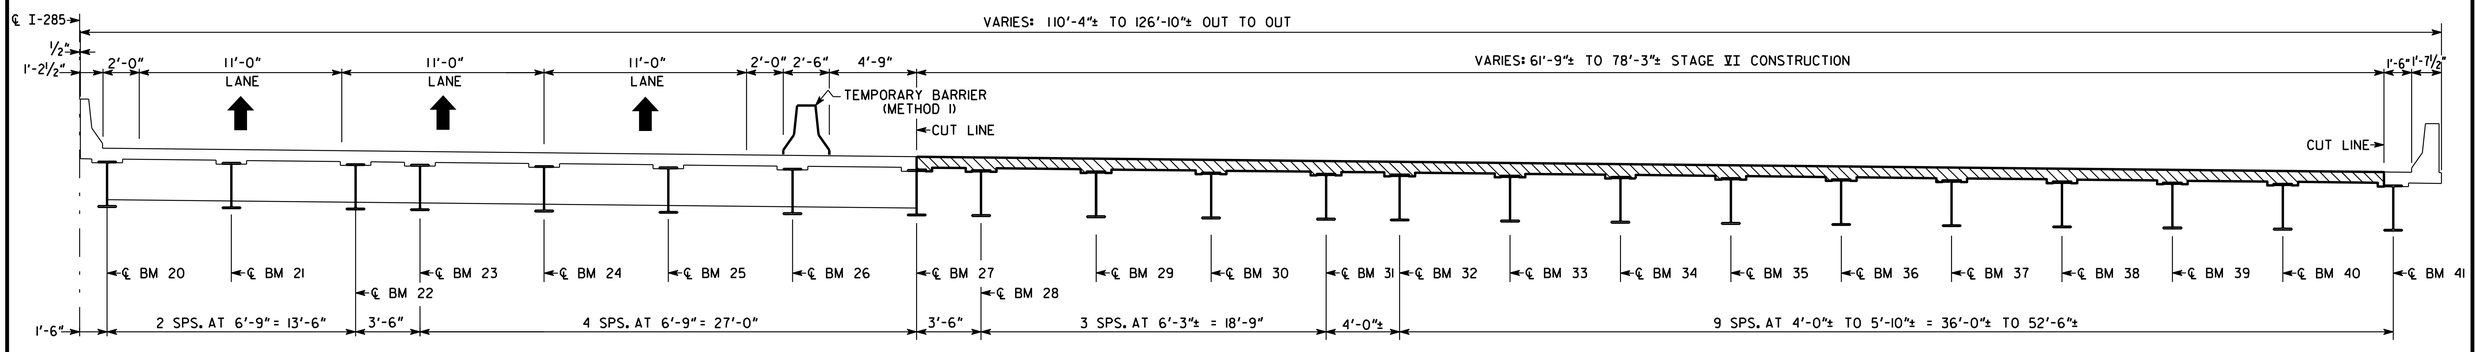

STAGE VI
RIGHT BRIDGE
(LOOKING AHEAD)

CONSTRUCTION SEQUENCE

STAGE V: (RIGHT BRIDGE)

1. JACK BRIDGE TO A MAXIMUM HEIGHT OF 1" WITHOUT DISRUPTING TRAFFIC. REMOVE AND REPLACE EXISTING BEARING ASSEMBLY ON RIGHT BRIDGE PER PLANS.

STAGE V: (RIGHT BRIDGE)

1. PLACE TRAFFIC CONTROL DEVICES AND SHIFT TRAFFIC FOR STAGE V CONSTRUCTION. MAINTAIN 3 - 11'-0" TRAFFIC LANES.
2. REMOVE AND RECONSTRUCT PORTION OF DECK, BACKWALL, EDGE BEAM AND JOINT IN STAGE V ACCORDING TO PLANS.
3. REMOVE TRAFFIC CONTROL DEVICES AND OPEN BRIDGE TO TRAFFIC.

STAGE VI: (RIGHT BRIDGE)

1. INSTALL RAMP CLOSURE (SEE TRAFFIC MANAGEMENT PLAN FOR DETOUR)
2. PLACE TRAFFIC CONTROL DEVICES AND SHIFT TRAFFIC FOR STAGE VI CONSTRUCTION. MAINTAIN 3 - 11'-0" TRAFFIC LANES.
3. REMOVE AND RECONSTRUCT PORTION OF DECK, BACKWALL, EDGE BEAM AND JOINT IN STAGE VI ACCORDING TO PLANS.
4. REMOVE TRAFFIC CONTROL DEVICES AND OPEN BRIDGE TO TRAFFIC.

THE AFOREMENTIONED SEQUENCE SHALL BE COORDINATED WITH ROADWAY OPERATIONS, SEE SPECIAL PROVISIONS. IN LIEU OF THE ABOVE CONSTRUCTION SEQUENCE, THE CONTRACTOR MAY SUBMIT A PROPOSED CONSTRUCTION SEQUENCE FOR APPROVAL

DENOTES PORTION OF EXISTING BRIDGE TO BE REMOVED

BRIDGE NO. 1

Hatch Mott MacDonald
2550 Heritage Ct, SE, Suite 250
Atlanta GA 30339-3062
(770) 952-1022

GEORGIA
DEPARTMENT OF TRANSPORTATION
ENGINEERING DIVISION-OFFICE OF BRIDGE DESIGN

CONSTRUCTION SEQUENCE
UPLIFT REHABILITATION
I-285 OVER SR 141 (PEACHTREE IND. BLVD.)

DEKALB COUNTY M004124

SCALE: NO SCALE FEBRUARY 2011

DESIGNED PJC	CHECKED SHG	REVIEWED CBB
DRAWN WBN	DESIGN GROUP BMU	APPROVED MLC

REVISIONS: DATE / BY

DRAWING NO. 35-05
BRIDGE SHEET 5 OF 49

n:\tra\263809 gdot bmu#18 uplift retrofit\dgn\089-0075-0 - i-285 @ peachtree ind blvd\m004124blcs2.dgn 6/9/2011