STATE	PROJECT P.I. NUMBER	SHEET NO.	TOTAL SHEETS
GA.	M004124	30	68

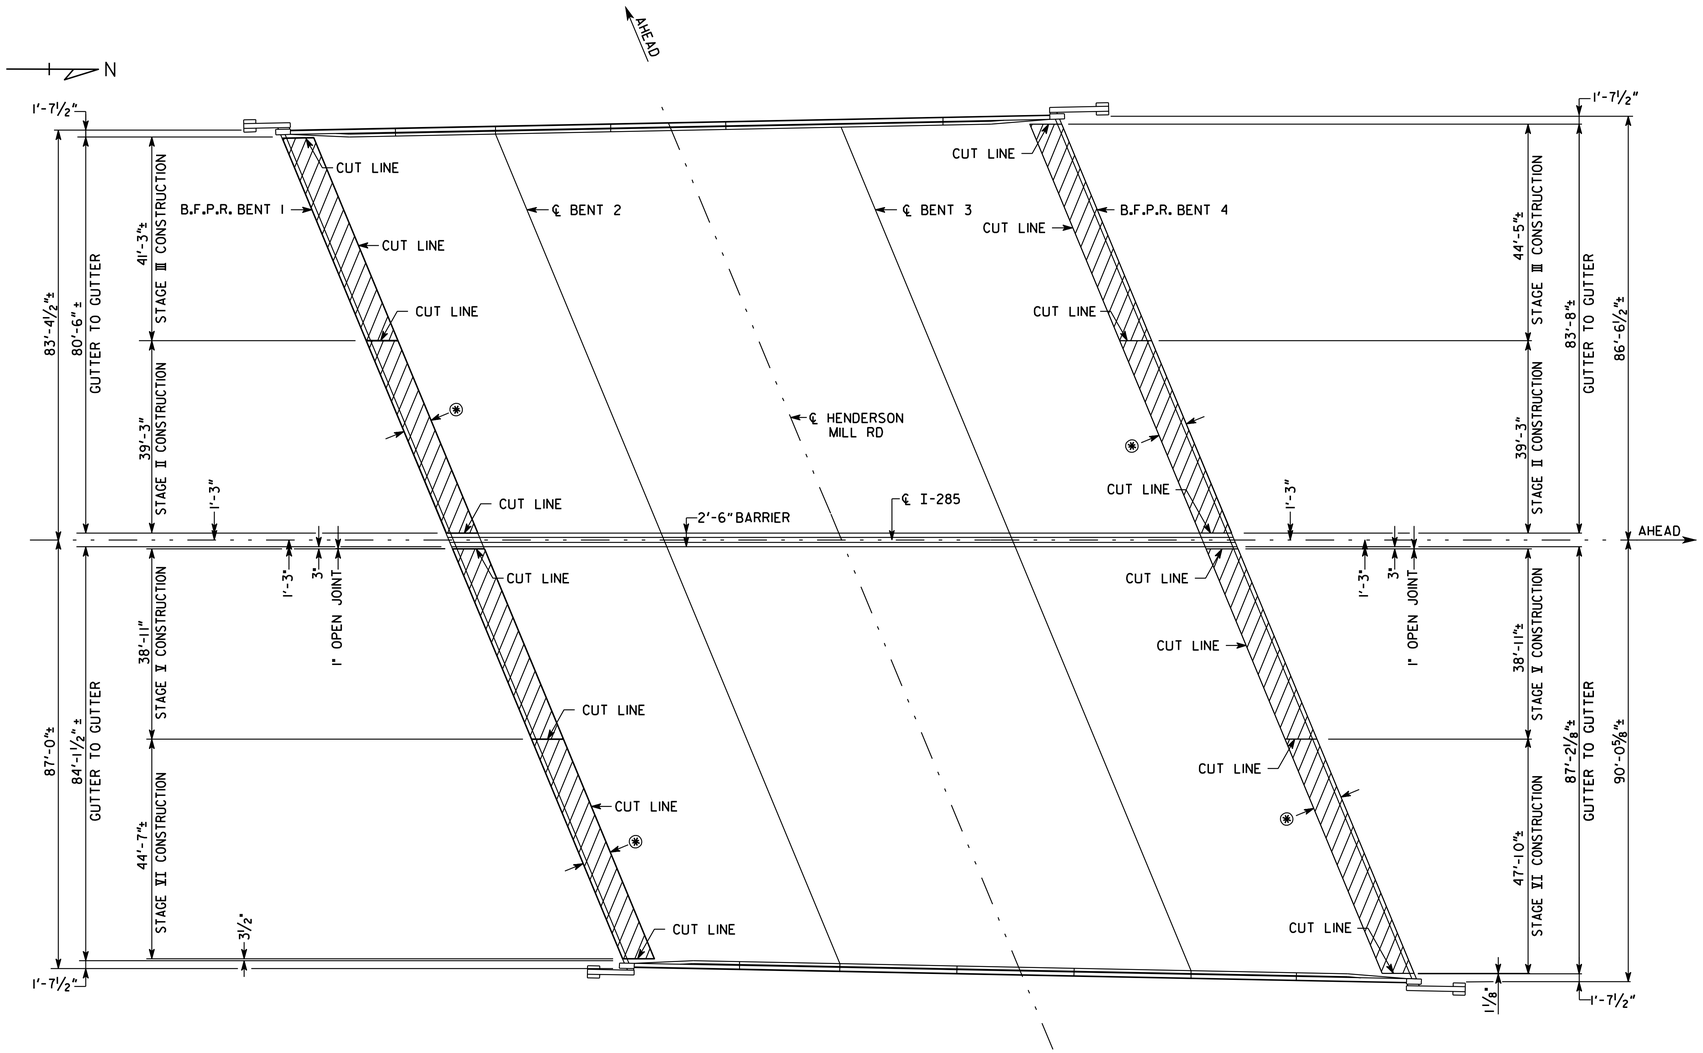

DECK PLAN

⊛ SEE EDGE BEAM AND OVERHANG SECTION DETAILS ON BRIDGE SHEET 23 AND 24.

DENOTES PORTION OF EXISTING BRIDGE TO BE REMOVED

BRIDGE NO. 3

Hatch Mott MacDonald
2550 Heritage Ct, SE, Suite 250
Atlanta GA 30339-3062
(770) 952-1022

GEORGIA
DEPARTMENT OF TRANSPORTATION
ENGINEERING DIVISION-OFFICE OF BRIDGE DESIGN

DECK PLAN
UPLIFT REHABILIATION
I-285 OVER HENDERSON MILL ROAD

DEKALB COUNTY M004124

SCALE: NO SCALE FEBRUARY 2011

REVISIONS	DATE	BY

DRAWING NO. 35-20

BRIDGE SHEET 20 OF 49

DESIGNED PJC CHECKED SHG REVIEWED WEI
DRAWN WBN DESIGN GROUP EJC APPROVED PVL

n:\trg\263809 gdot bmu*18 uplift retrofit\dgn\089-0079-0 - i-285 @ henderson mill rd\m004124b3dp.dgn 6/9/2011