STATE	P.I. NUMBER	SHEET NO.	TOTAL SHEETS
GA.	M004161	9	18

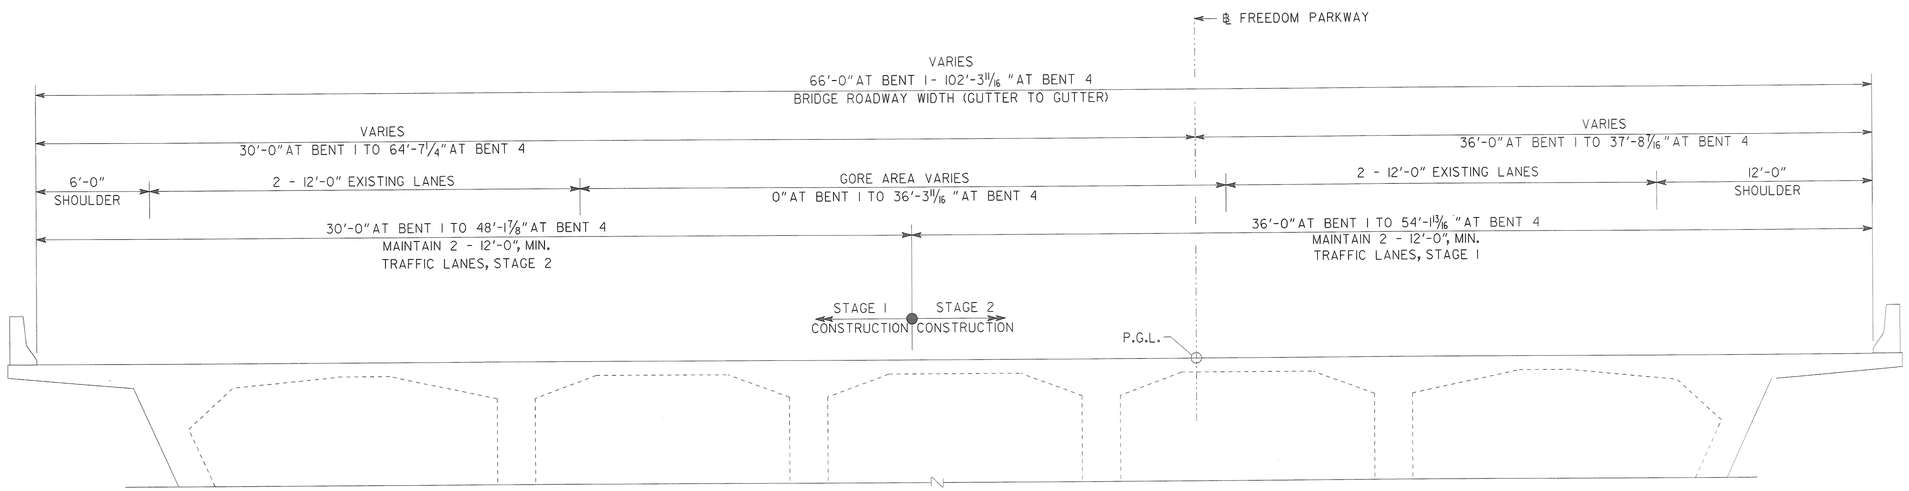

NOTE:
ALL DIMENSIONS ARE MEASURED PERPENDICULAR TO THE P.G.L.

CONSTRUCTION STAGING
(LOOKING AHEAD)

NOTES:

1. LANE CLOSURES SHALL BE ESTABLISHED FOR BRIDGE NO. 1 IN ACCORDANCE WITH GDOT STANDARD 9106.
2. CONTRACTOR SHALL USE CHANGEABLE MESSAGE SIGNS AS DIRECTED BY THE ENGINEER.
3. CONTRACTOR SHALL REMOVE ALL RAISED TRAFFIC MARKERS BEYOND THE BENT 4 EXPANSION JOINT PRIOR TO LANE CLOSURES AND CONSTRUCTION AND REPLACE AFTER CONSTRUCTION IS COMPLETE. SEE ROADWAY PLANS FOR PAYMENT.

NOTE: INFORMATION TAKEN FROM ORIGINAL PLANS.

EXISTING BRIDGE SERIAL NO. 121-0719-0
EXISTING BRIDGE I.D. NO. 121-00010R-000.03E
PROJECT P.I. NO. M004161
BRIDGE NO. 1

Heath & Lineback Engineers
INCORPORATED
2390 CANTON ROAD, BUILDING 200
MARIETTA, GEORGIA 30066-5393

STATE OF GEORGIA
DEPARTMENT OF TRANSPORTATION
ENGINEERING DIVISION - OFFICE OF BRIDGE DESIGN

CONSTRUCTION STAGING
FREEDOM PARKWAY
OVER I-75 / I-85

FULTON COUNTY P.I. NO. M004161

NO SCALE JUNE 2010

DESIGNED	TBS	CHECKED	FRB/KAK	BMU REVIEWED	CBB
DRAWN	DRB	REVIEWED	MS	APPROVED	MLC/PVL

DRAWING NO. 35 - 03
BRIDGE SHEET 3 OF 6

BY | REVISIONS | DATE

J:\ 2007006.7 \ BRIDGE \ 121-0719-0 \ 121-0719-0_STAGE.DGN