NORTHBOUND DIVIDED SECTION

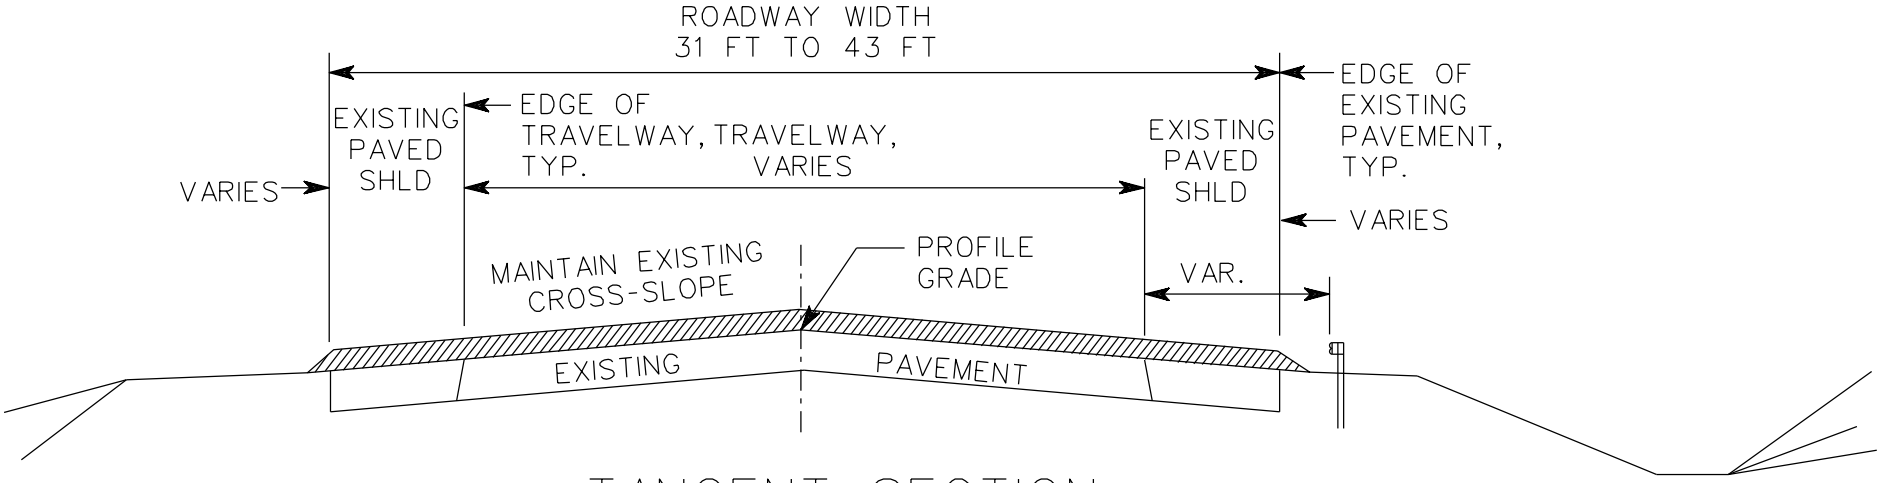

TANGENT SECTION

NOT TO SCALE

▨ - RESURFACED AREA

THIS TYPICAL SECTION APPLIES FROM
LOG 0.356 TO LOG 6.395
(EXCEPT FOR RESURFACING EXCEPTIONS AS NOTED ON LOG SHEETS)

RETAIN EXISTING PAVEMENT AND CROSS-SLOPE, LEVEL AS DIRECTED BY THE ENGINEER AND RESURFACE FULL WIDTH WITH 165 LBS PER SQUARE YARD RECYCLED ASPHALTIC CONCRETE 12.5 mm SUPERPAVE, GP 2 ONLY, INCL BITUM MATL & H LIME

NOTE: MILL FULL WIDTH VARIABLE DEPTH (1 1/2 INCH, TYP) TO PROVIDE A SMOOTH TRANSITION AT THE FOLLOWING LOCATIONS:
LOG 0.533 TO LOG 0.674, LOG 1.048 TO LOG 1.082, LOG 1.632 TO LOG 1.666, LOG 1.883 TO LOG 1.917, LOG 2.635 TO LOG 2.666, LOG 2.696 TO LOG 2.726, LOG 3.281 TO LOG 3.312, LOG 3.452 TO LOG 3.482, LOG 3.552 TO LOG 3.582, LOG 3.749 TO LOG 3.787, LOG 4.107 TO LOG 4.140, LOG 4.213 TO LOG 4.259, LOG 4.668 TO LOG 4.707, LOG 4.774 TO LOG 4.804, LOG 5.497 TO LOG 5.530, LOG 5.585 TO LOG 5.611, LOG 6.073 TO LOG 6.107, LOG 6.193 TO LOG 6.227

NOTE: PLACE INDENTATION RUMBLE STRIPS - GROUND-IN-PLACE (SKIP) ON OUTSIDE SHOULDERS AS NOTED ON LOG SHEETS

P. I. NO: M004164
COUNTY: WAYNE/LONG