STATE	PROJECT NUMBER	SHEET NO.	TOTAL SHEETS
GA	M004185	21	77

DETAILS & CLEARANCE DIAGRAM FOR OVERHEAD SIGNS

STRUCTURAL SUPPORT #A249

M.P. 24.90, I-20 EBL

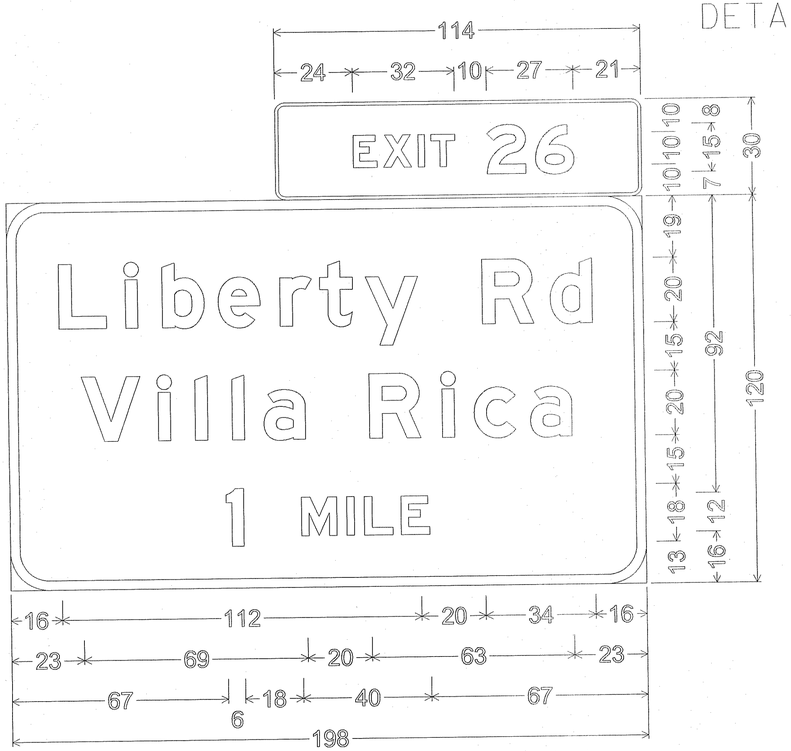

3" Radius, 1" Border, White on Green;
"EXIT" E Mod; "26" E Mod;
12" Radius, 3" Border, White on Green;
"Liberty Rd" E Mod; "Villa Rica" E Mod; "1 MILE" E Mod;
SPECIAL #122

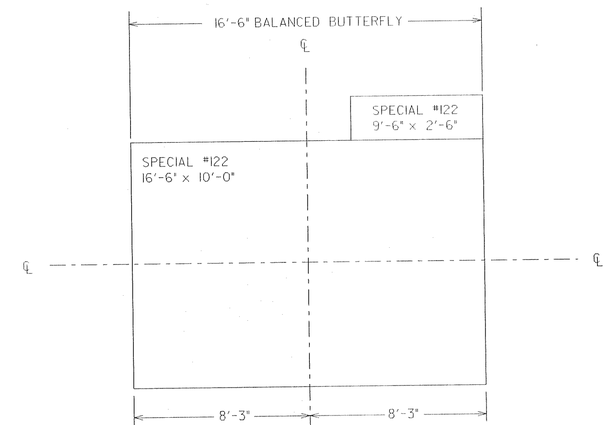

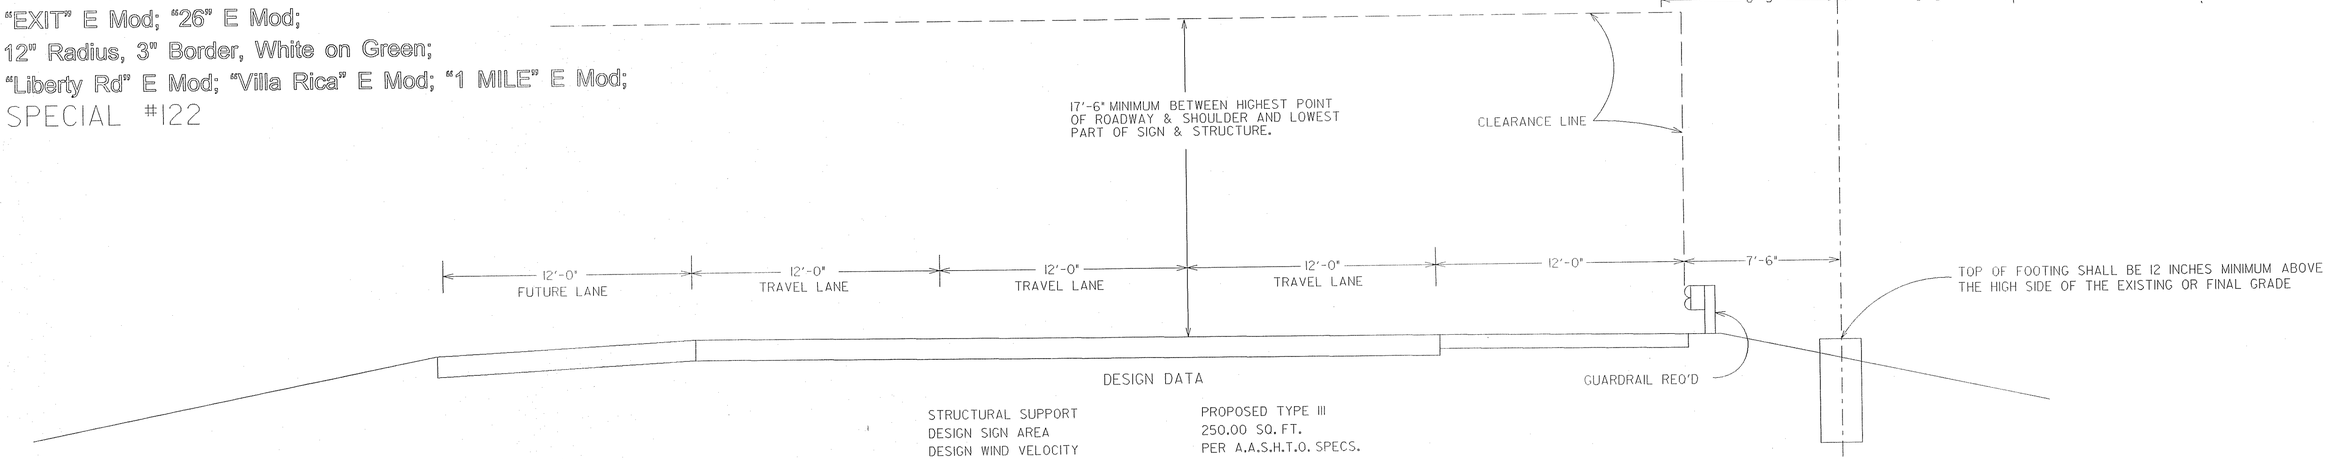

DESIGN DATA

STRUCTURAL SUPPORT	PROPOSED TYPE III
DESIGN SIGN AREA	250.00 SQ. FT.
DESIGN WIND VELOCITY	PER A.A.S.H.T.O. SPECS.
HEIGHT ABOVE GENERAL GROUND ELEVATION	15' - 30'
STRUCTURE LENGTH	16'-6"

GEORGIA
DEPARTMENT OF TRANSPORTATION

- NO SCALE -

DATE	REVISIONS

STATE OF GEORGIA
DEPARTMENT OF TRANSPORTATION
OFFICE: TRAFFIC OPERATIONS
SIGNING AND MARKING PLANS
CLEARANCE DIAGRAM

NUMBER 26-006