STATE	PROJECT NUMBER	SHEET NO.	TOTAL SHEETS
GA	M004185	27	77

DETAILS & CLEARANCE DIAGRAM FOR OVERHEAD SIGNS

STRUCTURAL SUPPORT #B251

M.P. 25.28, I-20 WBL

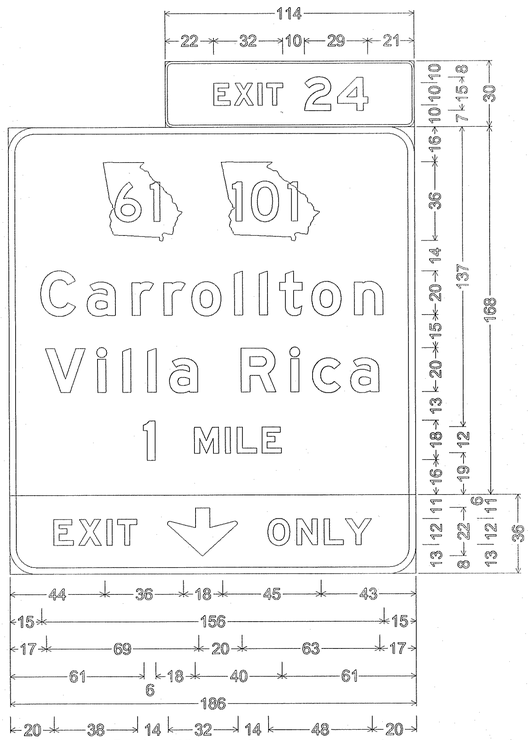

3" Radius, 1" Border, White on Green;
"EXIT" E Mod; "24" E Mod;
12" Radius, 3" Border, White on Green;
"Carrollton" E Mod; "Villa Rica" E Mod;
"1 MILE" E Mod;
12" Radius, 3" Border, Black on Yellow;
"EXIT" E Mod; Down Arrow 22" 270°; "ONLY" E Mod;

SPECIAL #128

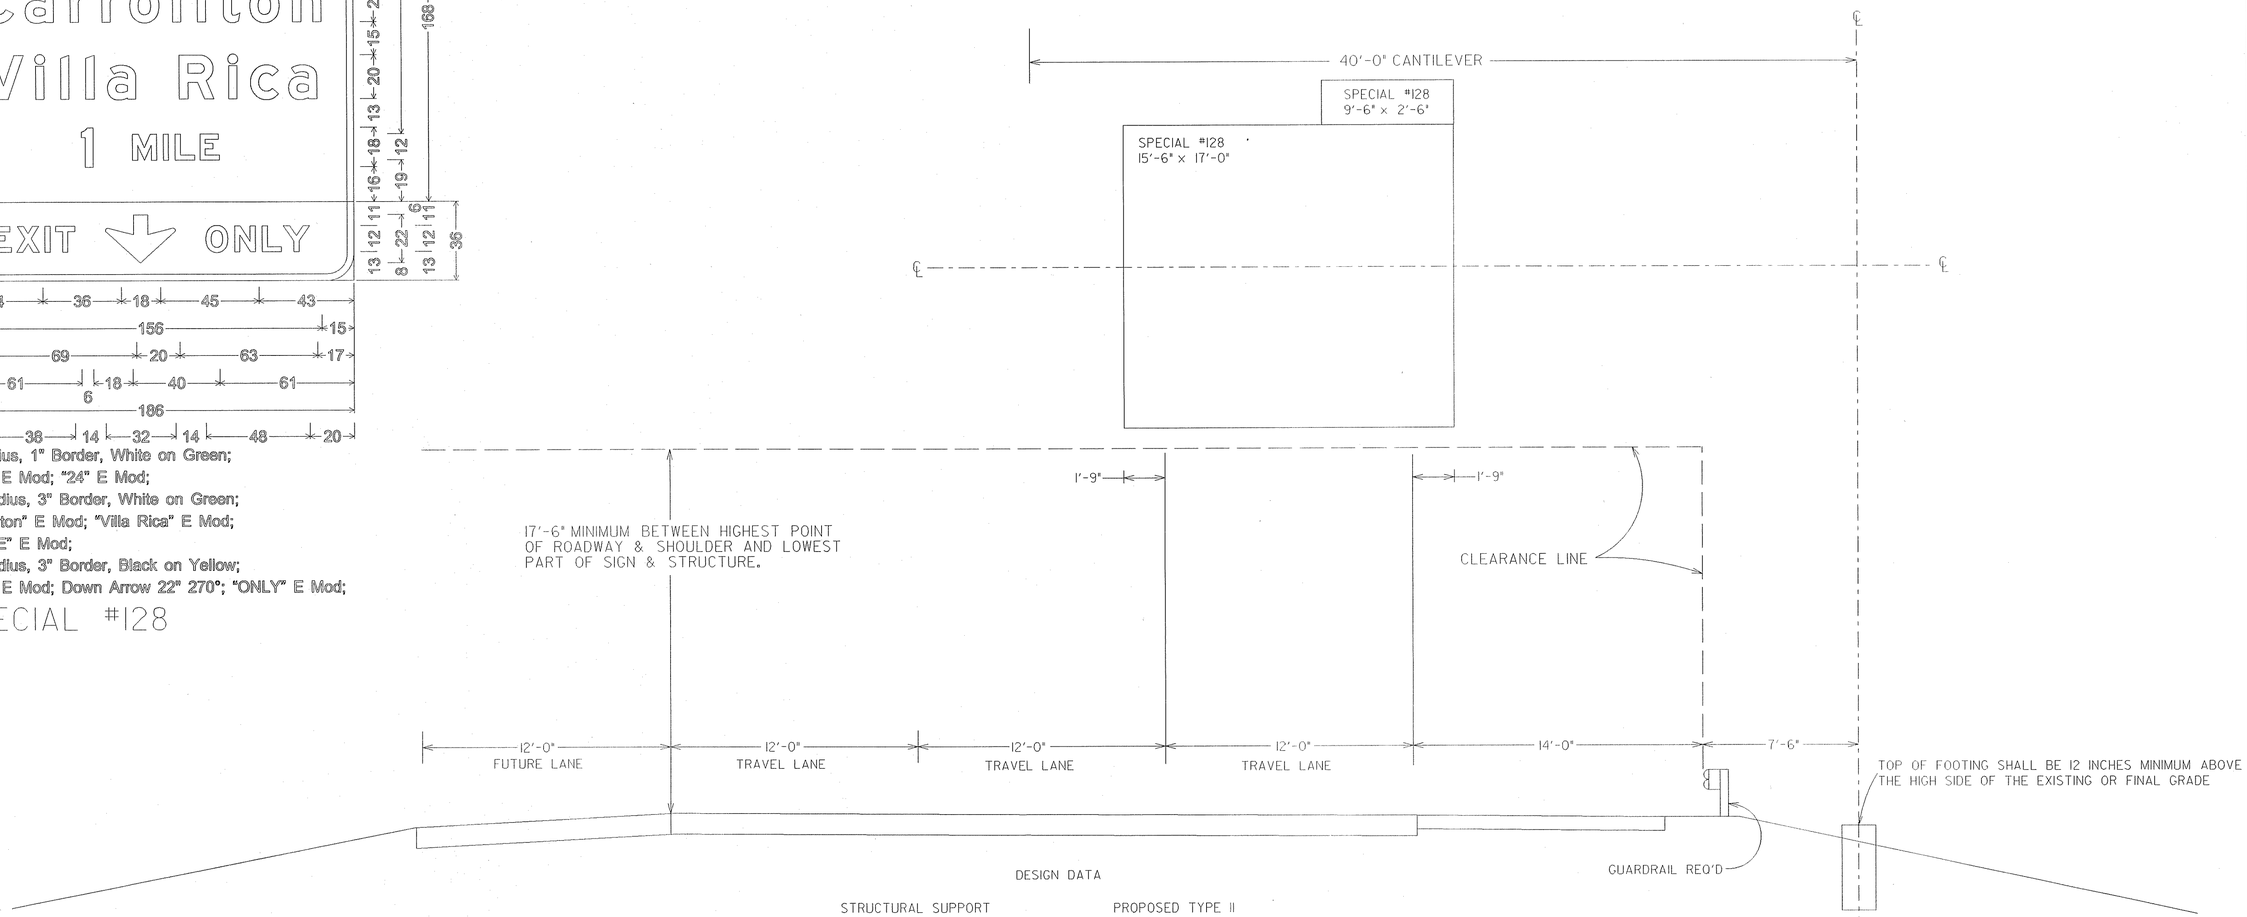

DESIGN DATA

STRUCTURAL SUPPORT	PROPOSED TYPE II
DESIGN SIGN AREA	350.00 SQ. FT.
DESIGN WIND VELOCITY	PER A.A.S.H.T.O. SPECS.
HEIGHT ABOVE GENERAL GROUND ELEVATION	15' - 35'
STRUCTURE LENGTH	40'-0"

GEORGIA
DEPARTMENT OF TRANSPORTATION

- NO SCALE -

DATE	REVISIONS
8/25/10	SPECIAL #128

STATE OF GEORGIA
DEPARTMENT OF TRANSPORTATION
OFFICE: TRAFFIC OPERATIONS
SIGNING AND MARKING PLANS
CLEARANCE DIAGRAM

NUMBER 26-012