DETAILS & CLEARANCE DIAGRAM FOR OVERHEAD SIGNS

STRUCTURAL SUPPORT #G375
M.P. 37.5, I-285 SBL

- NO SCALE -

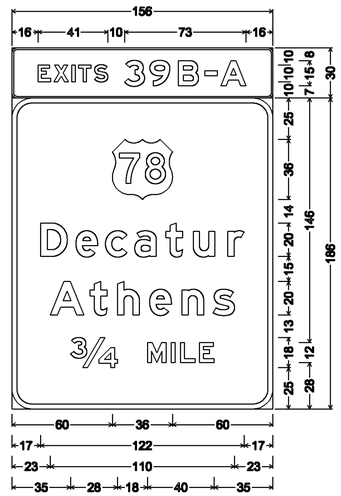

3" Radius, 1" Border, White on Green;
"EXITS" E Mod; "39B-A" E Mod;
12" Radius, 3" Border, White on Green;
"Decatur" E Mod; "Athens" E Mod;
"3/4 MILE" E Mod;
SPECIAL #144

3" Radius, 1" Border, White on Green;
"EXIT" E Mod; "38" E Mod;
12" Radius, 3" Border, White on Green;
"Lawrenceville" E Mod; "Highway" E Mod;
12" Radius, 3" Border, Black on Yellow;
Arrow 17 - 36" 45°; "EXIT" E Mod; "ONLY" E Mod;
Arrow 17 - 36" 45°;
SPECIAL #145

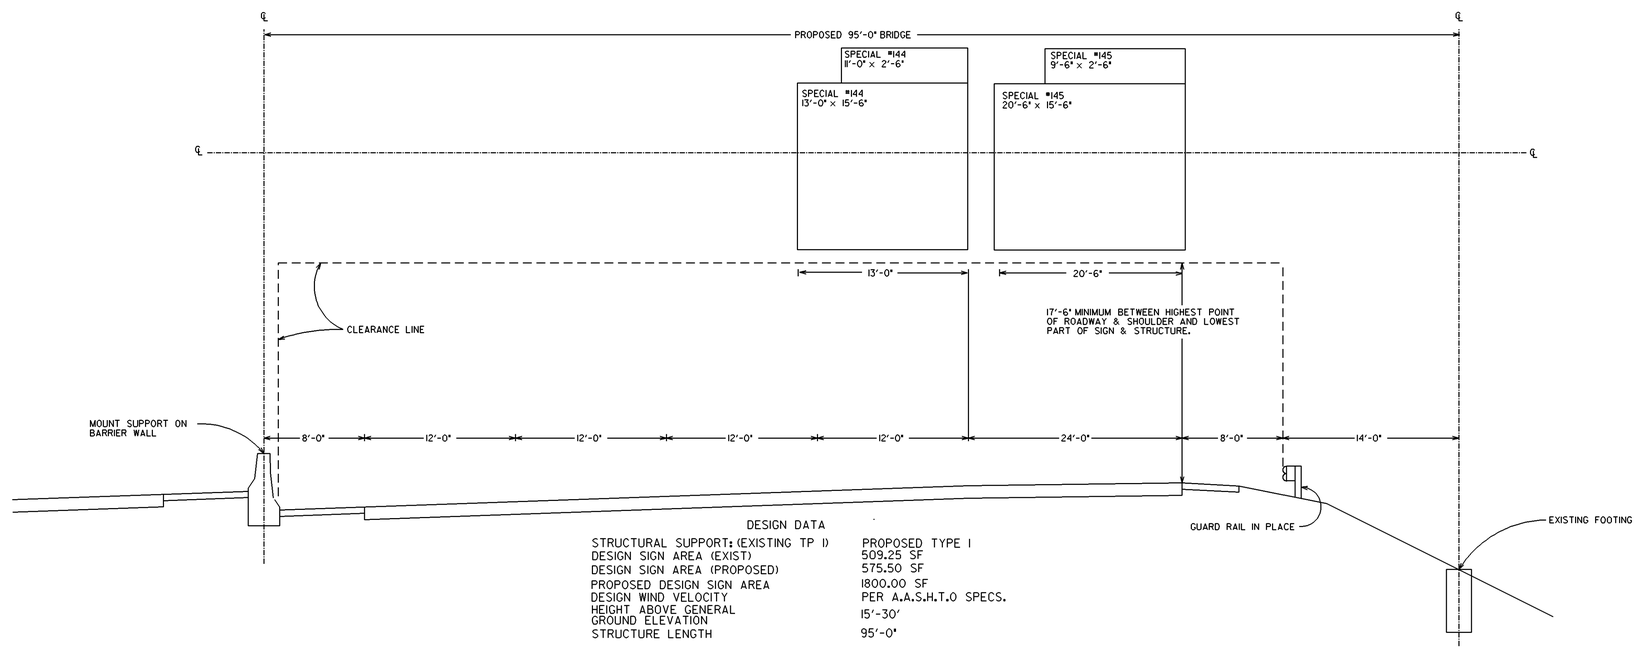

DESIGN DATA

STRUCTURAL SUPPORT: (EXISTING TP I)	PROPOSED TYPE I
DESIGN SIGN AREA (EXIST)	509.25 SF
DESIGN SIGN AREA (PROPOSED)	575.50 SF
PROPOSED DESIGN SIGN AREA	1800.00 SF
DESIGN WIND VELOCITY	PER A.A.S.H.T.O SPECS.
HEIGHT ABOVE GENERAL GROUND ELEVATION	15'-30'
STRUCTURE LENGTH	95'-0"

USE ON CONSTRUCTION

GPLN

GEORGIA
DEPARTMENT OF TRANSPORTATION

NOT TO SCALE

REVISIONS		
9/10/13		
4/11/14		

STATE OF GEORGIA
DEPARTMENT OF TRANSPORTATION
OFFICE: ROADWAY DESIGN
SIGNING AND MARKING PLANS
CLEARANCE DIAGRAM

DRAWING No. 26-027