8/16/2012 3:48:55 PM \\GDOT-DSN1\GOPLOT\QCF\OGC.qcf ajune M:\M004204\PRF\M004204-026-077.prf

VOID

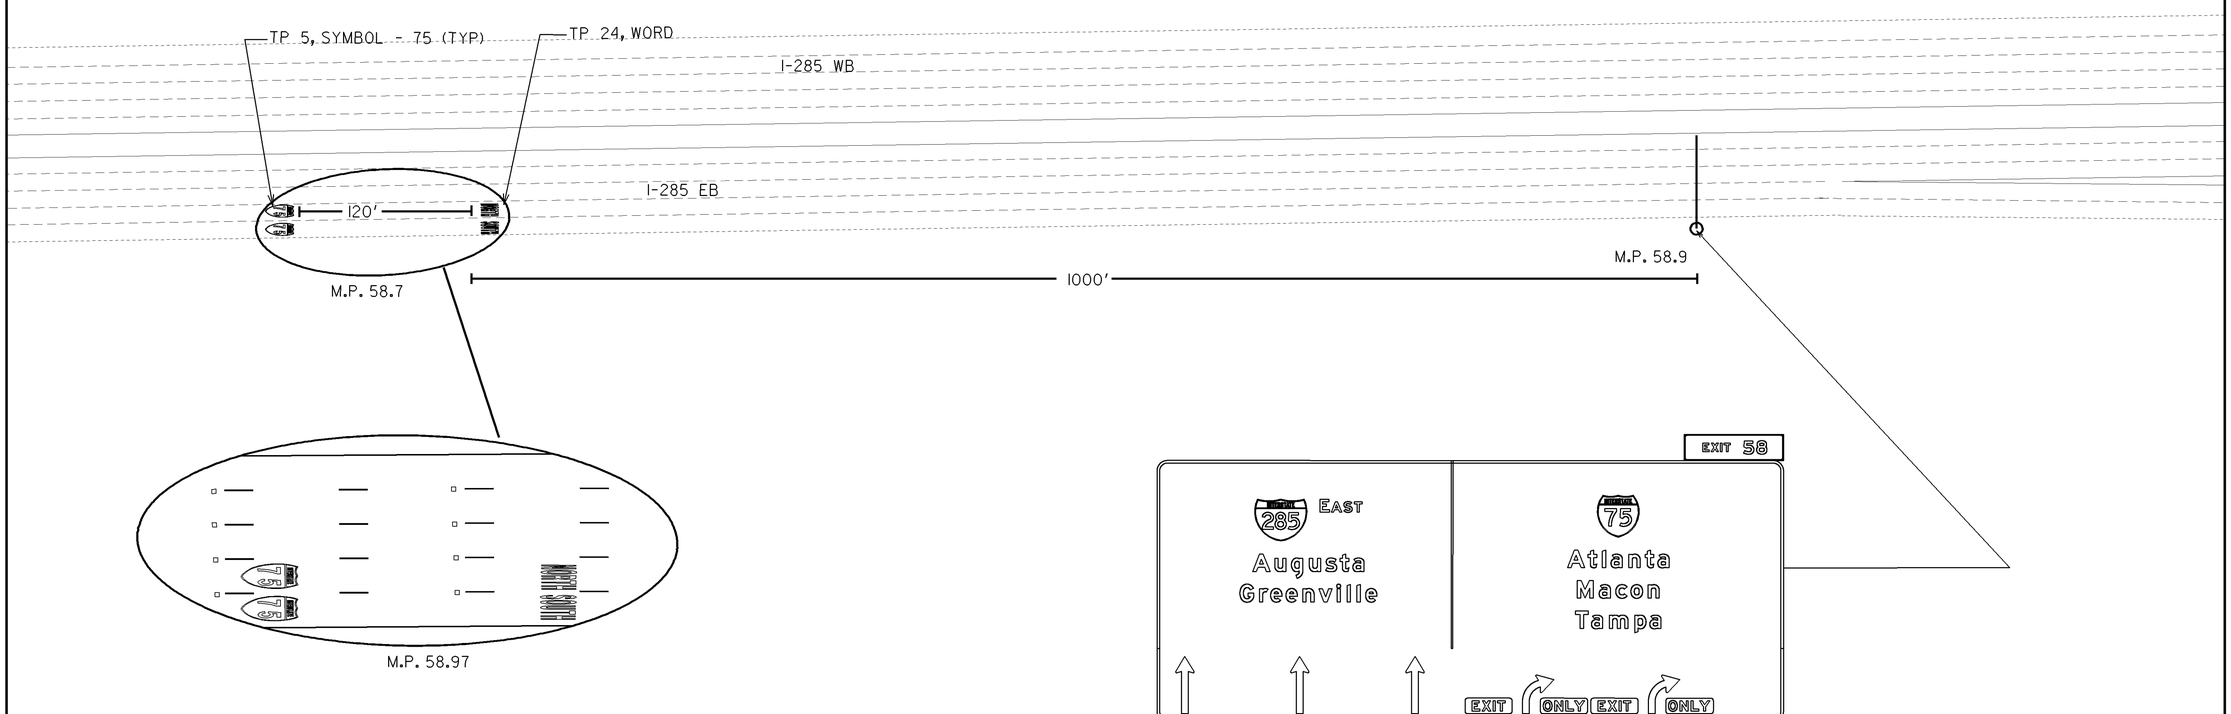

3/1/2007 GPLN

GEORGIA
DEPARTMENT OF TRANSPORTATION

REVISION DATES

STATE OF GEORGIA
DEPARTMENT OF TRANSPORTATION

OFFICE: ROADWAY DESIGN

SIGNING AND MARKING PLANS

I-285 WB

DRAWING No. 26-077

8/16/2012 3:48:55 PM \\GDOT-DSN1\GOPLOT\QCF\OGC.qcf ajune M:\M004204\PRF\M004204-026-077.prf