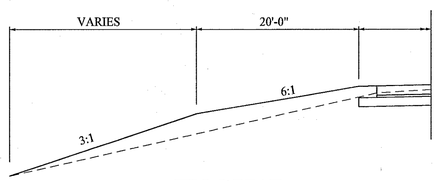

FILL DETAIL

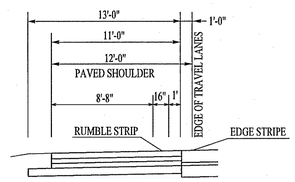

△ 16" CONTINUOUS MILLED RUMBLE STRIPS

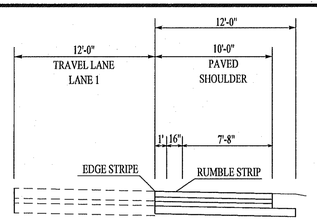

□ 16" CONTINUOUS MILLED RUMBLE STRIPS

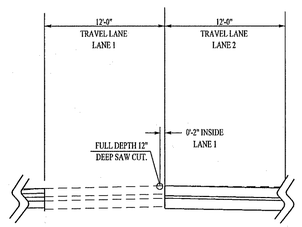

LONGITUDINAL SAW JOINT DETAIL

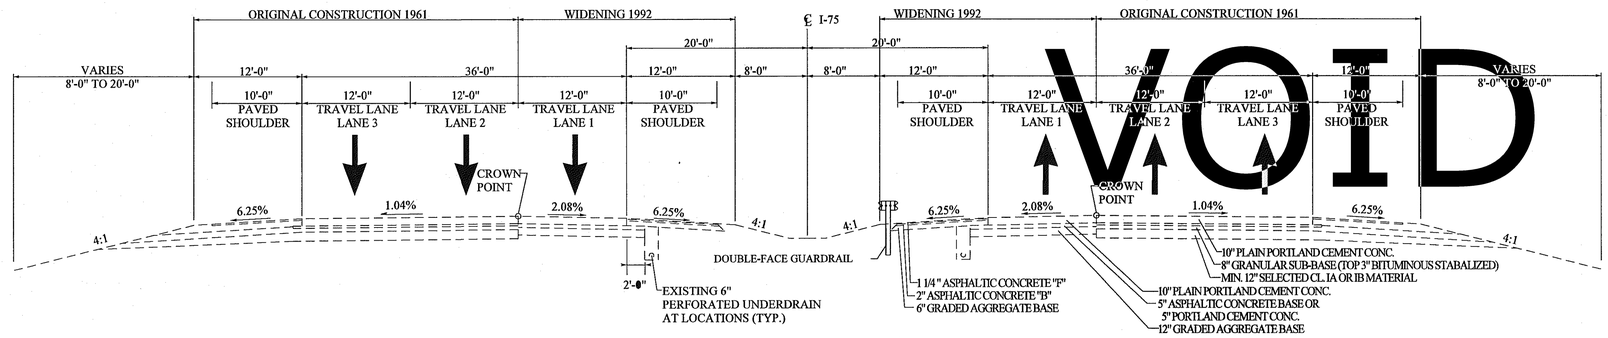

EXISTING TANGENT SECTION

PROPOSED MAINLINE PAVEMENT
A. PLAIN PORTLAND CONCRETE PAVEMENT CLASS 1 CONC, 12"
B. RECYCLED ASPH CONC 19 MM SUPERPAVE, GP 1 OR 2, INCL BITUM MATL & H LIME, 330 LBS/SY
C. GRADED AGGREGATE BASE - 12"

PROPOSED INSIDE AND OUTSIDE SHOULDER PAVEMENT - ALTERNATE 1
E. RECYCLED ASPH CONC 12.5 MM SUPERPAVE, GP 2 ONLY, INCL POLYMER-MODIFIED BITUM MATL & H LIME, 165 LBS/SY
F. RECYCLED ASPH CONC 19 MM SUPERPAVE, GP 1 OR 2, INCL BITUM MATL & H LIME, 220 LBS/SY
G. RECYCLED ASPHCONC 25 MM SUPERPAVE, GP 1 OR 2, INCL BITUM MATL & H LIME, 330 LBS/SY
H. GRADED AGGREGATE BASE - 8"

PROPOSED INSIDE AND OUTSIDE SHOULDER PAVEMENT - ALTERNATE 2
I. ROLLER COMPACTED CONCRETE (RCC) - 8.25"
J. GRIND CONC PVMT, 0.25"

PROPOSED INSIDE AND OUTSIDE SHOULDER PAVEMENT - ALTERNATE 3
K. PLAIN PORTLAND CONCRETE PAVEMENT, CLASS 1 CONC, 8"

SLOPE CONTROLS		
SLOPE	CUT	FILL
4:1	0-6'	0-6'
2:1	OVER 6'	OVER 6'

NOTE: ALL FILL SLOPES GREATER THAN 4:1 WILL REQUIRE GUARDRAIL.

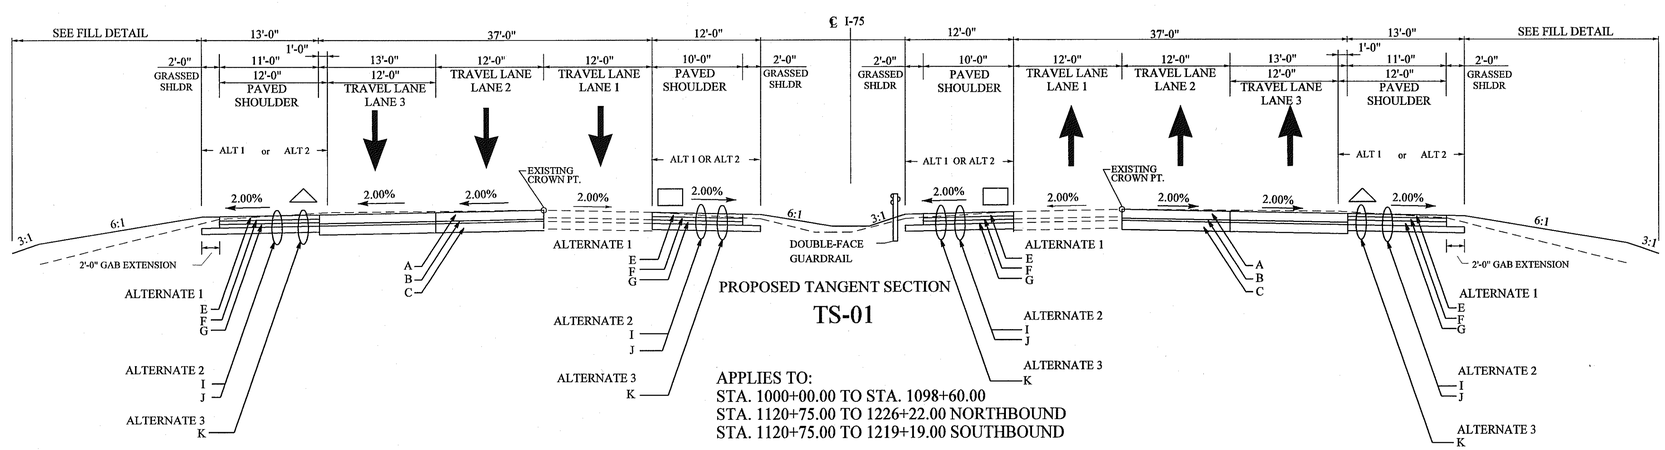

NOT TO SCALE

REVISION DATES		

GEORGIA
DEPARTMENT OF TRANSPORTATION

STATE OF GEORGIA
DEPARTMENT OF TRANSPORTATION
OFFICE: ROADWAY DESIGN
TYPICAL SECTIONS

DRAWING No. 5-01

3/1/2007 GPLN