STATE	PROJECT NUMBER	SHEET NO.	TOTAL SHEETS
GA	M004205-CST	9	302

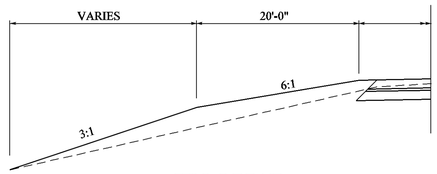

FILL DETAIL

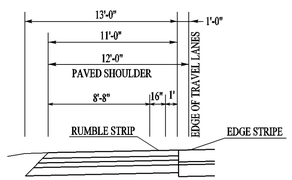

△ 16" CONTINUOUS MILLED RUMBLE STRIPS

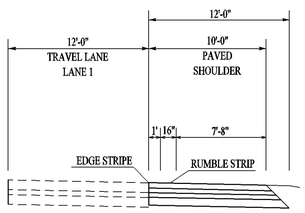

□ 16" CONTINUOUS MILLED RUMBLE STRIPS

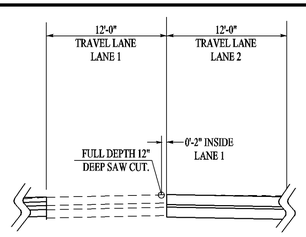

LONGITUDINAL SAW JOINT DETAIL

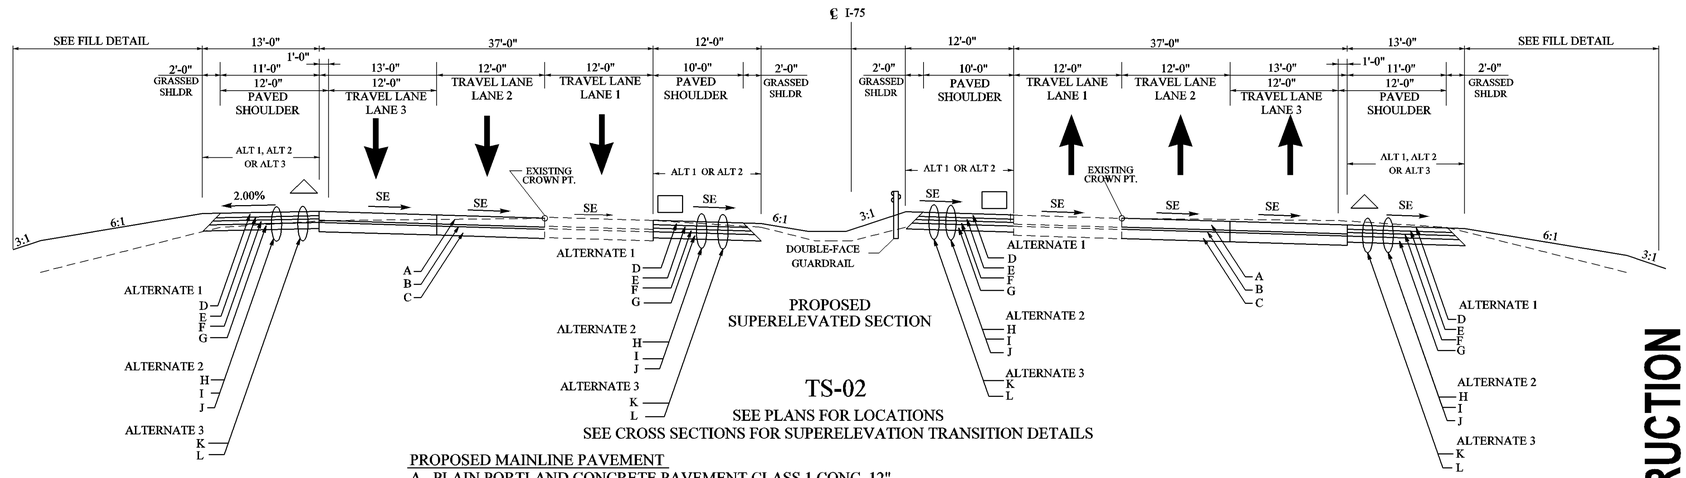

PROPOSED SUPERELEVATED SECTION

TS-02

SEE PLANS FOR LOCATIONS

SEE CROSS SECTIONS FOR SUPERELEVATION TRANSITION DETAILS

PROPOSED MAINLINE PAVEMENT

A. PLAIN PORTLAND CONCRETE PAVEMENT CLASS 1 CONC, 12"
B. RECYCLED ASPH CONC 19 MM SUPERPAVE, GP 1 OR 2, INCL BITUM MATL & H LIME, 330 LBS/SY
C. GRADED AGGREGATE BASE - 12"

PROPOSED INSIDE AND OUTSIDE SHOULDER PAVEMENT - ALTERNATE 1

D. RECYCLED ASPH CONC 12.5 MM SUPERPAVE, GP 2 ONLY, INCL POLYMER-MODIFIED BITUM MATL & H LIME, 165 LBS/SY
E. RECYCLED ASPH CONC 19 MM SUPERPAVE, GP 1 OR 2, INCL BITUM MATL & H LIME, 220 LBS/SY
F. RECYCLED ASPHCONC 25 MM SUPERPAVE, GP 1 OR 2, INCL BITUM MATL & H LIME, 330 LBS/SY
G. GRADED AGGREGATE BASE - 8"

PROPOSED INSIDE AND OUTSIDE SHOULDER PAVEMENT - ALTERNATE 2

H. ROLLER COMPACTED CONCRETE (RCC) - 8.25"
I. GRIND CONC PVMT, 0.25"
J. GRADED AGGREGATE BASE - 6"

PROPOSED INSIDE AND OUTSIDE SHOULDER PAVEMENT - ALTERNATE 3

K. PLAIN PORTLAND CONCRETE PAVEMENT, CLASS 1 CONC, 8"
L. GRADED AGGREGATE BASE - 6"

SLOPE CONTROLS		
SLOPE	CUT	FILL
4:1	0-6'	0-6'
2:1	OVER 6'	OVER 6'

NOTE: ALL FILL SLOPES GREATER THAN 4:1 WILL REQUIRE GUARDRAIL.

USE ON CONSTRUCTION

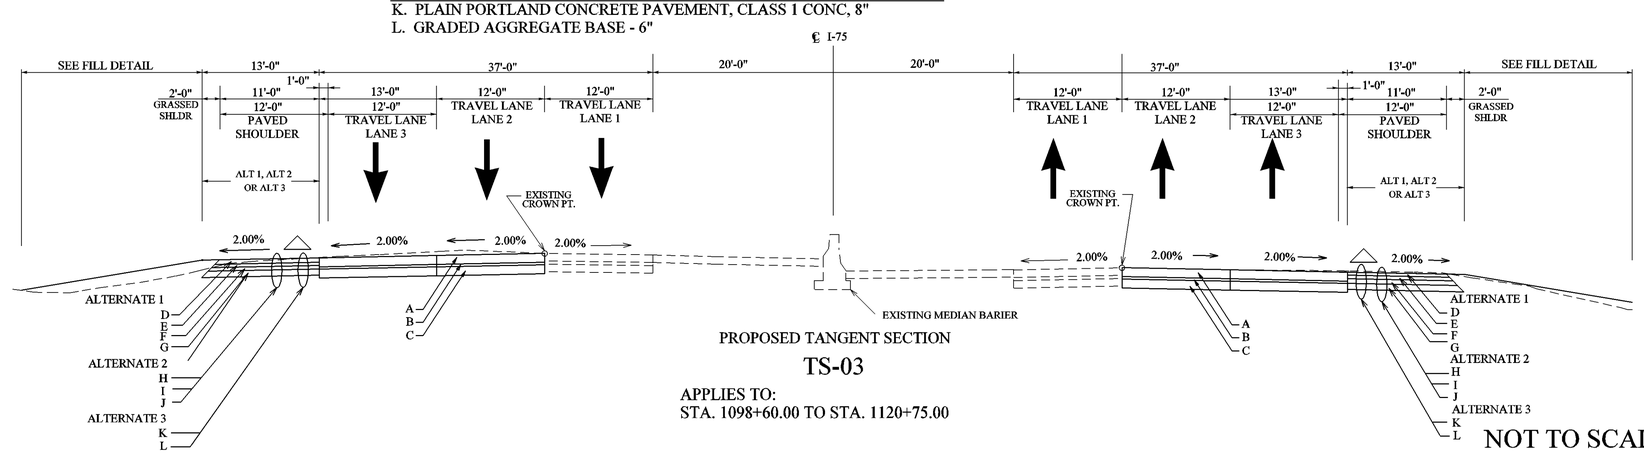

PROPOSED TANGENT SECTION

TS-03

APPLIES TO:
STA. 1098+60.00 TO STA. 1120+75.00

NOT TO SCALE

REVISION DATES		
09-27-2010		

GEORGIA DEPARTMENT OF TRANSPORTATION

STATE OF GEORGIA
DEPARTMENT OF TRANSPORTATION

OFFICE: ROADWAY DESIGN

TYPICAL SECTIONS

DRAWING No. 5-02

3/1/2007 GPLN